


ARUN DISTRICT COUNCIL				
No.	12	79	05	
Received				

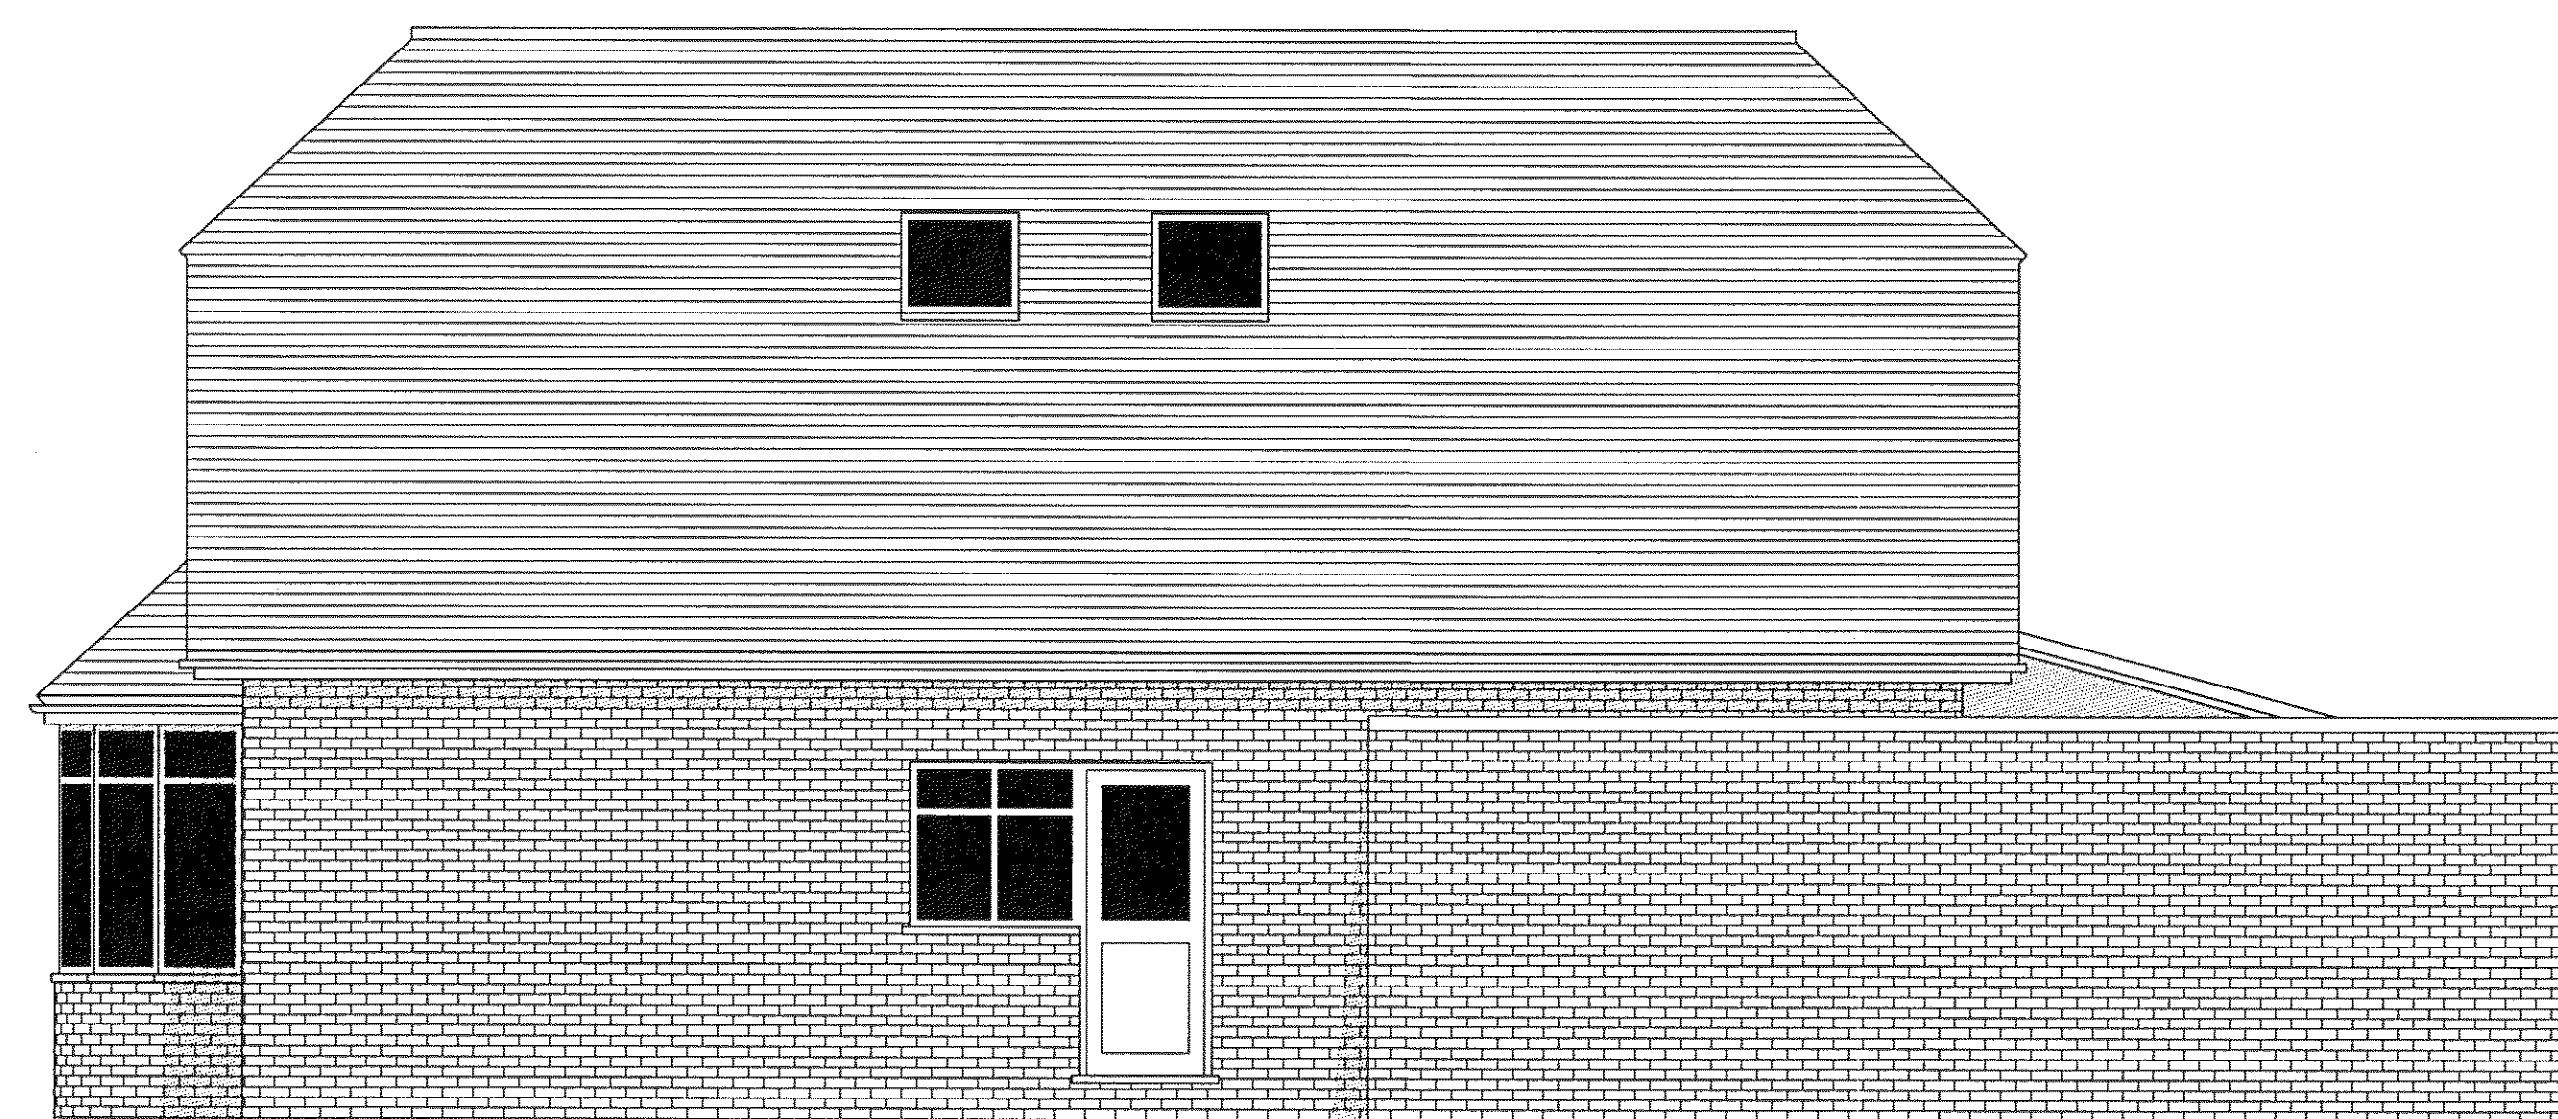


west evelation



south evelation



east evelation

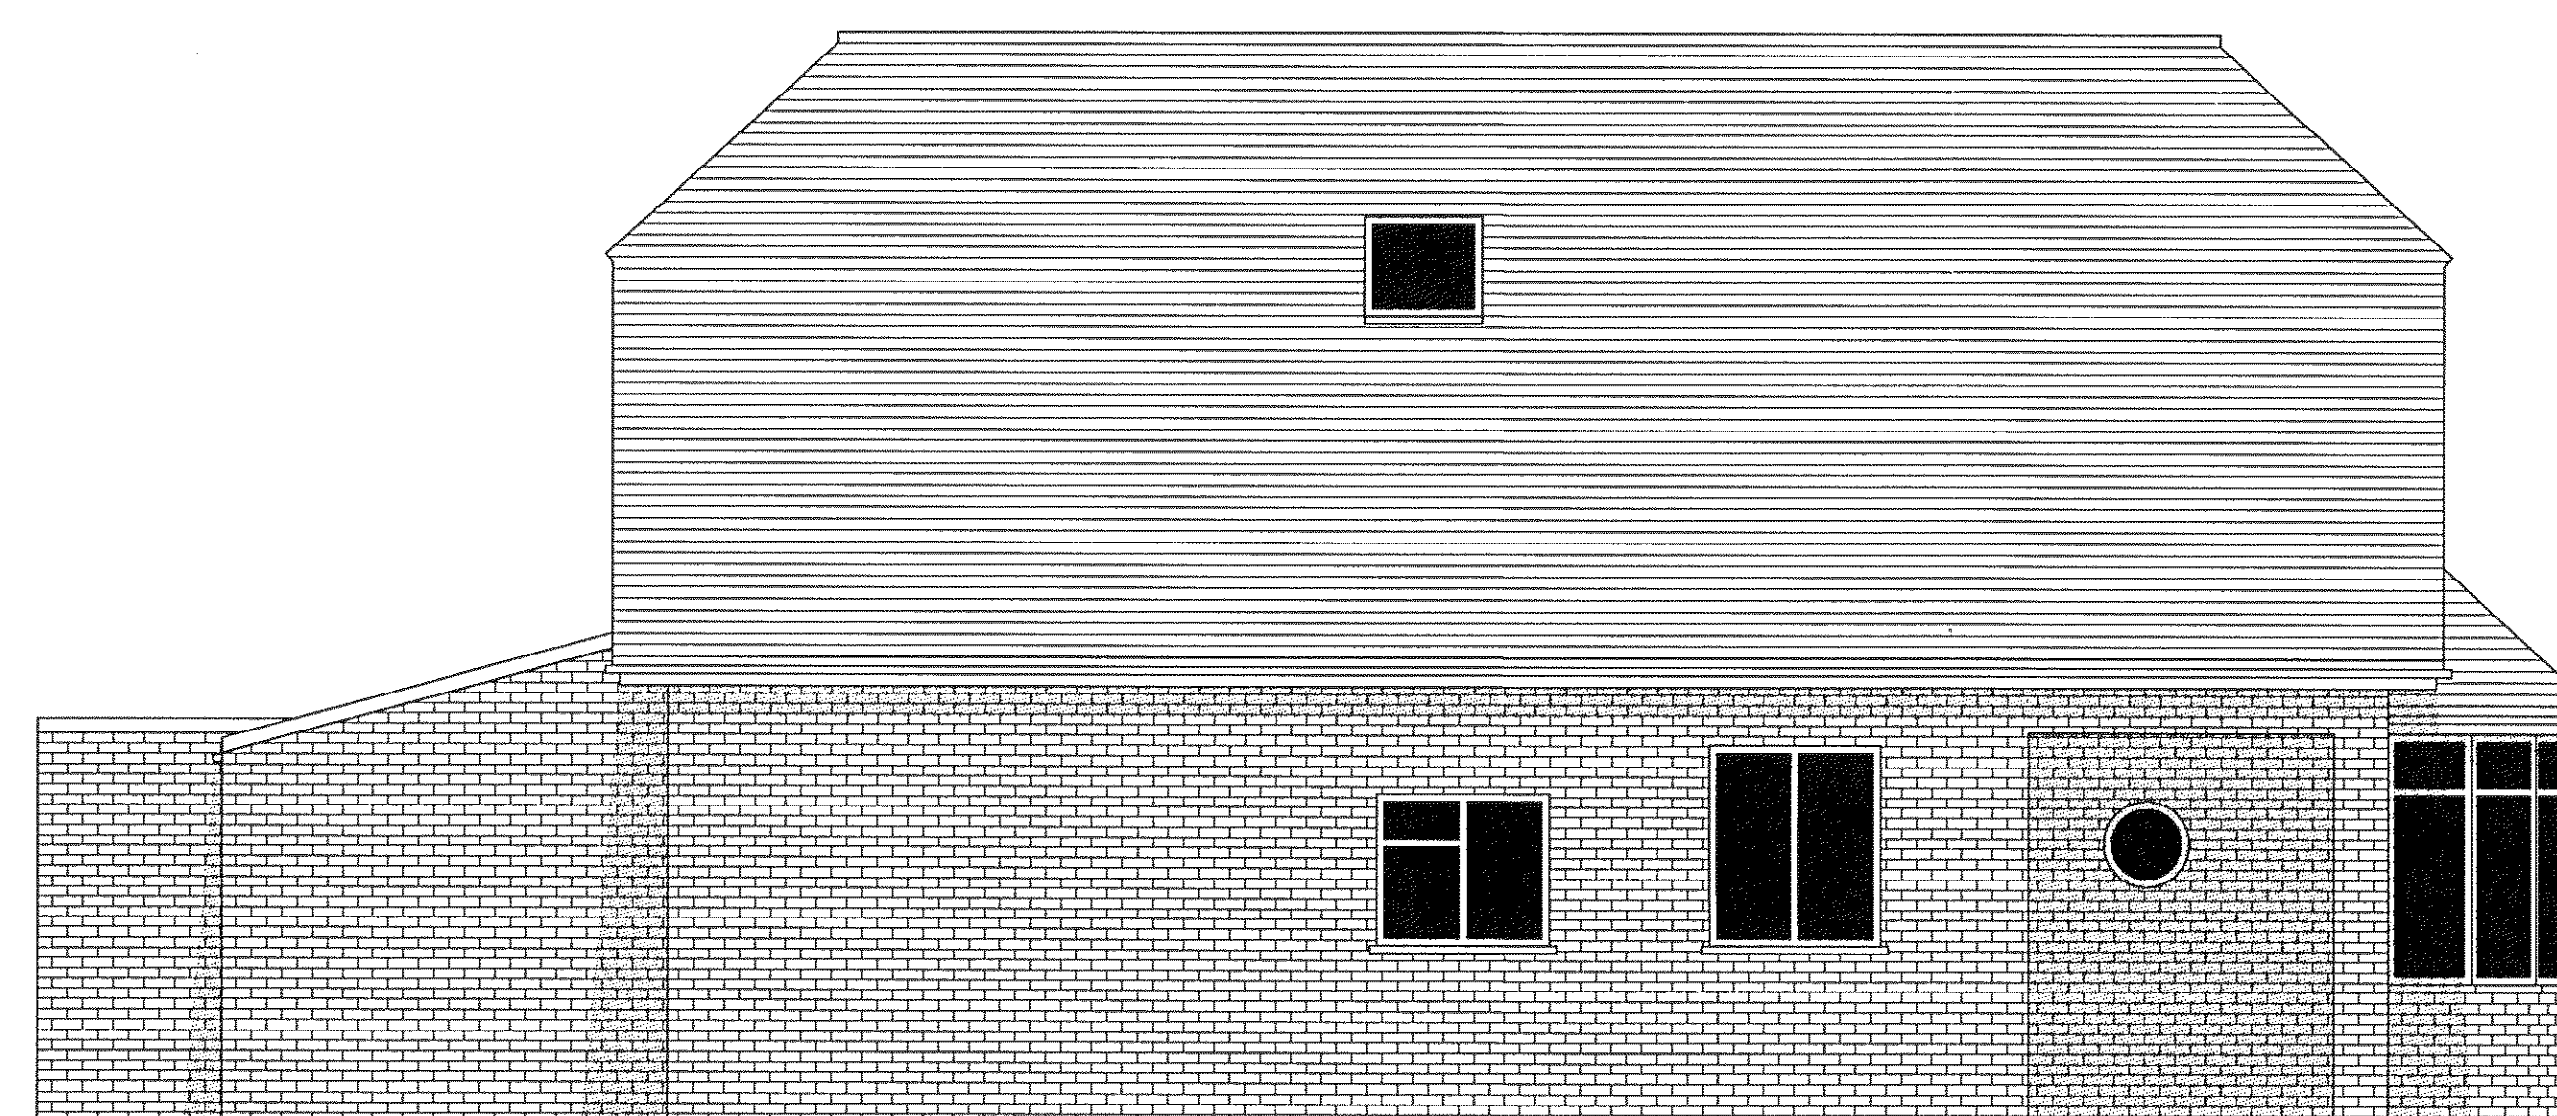

north evelation

NO AMENDMENTS

Proposed Elevations
Scheme 3

Dwg. No. 08 / 078 / 9

Drawn by David Bennett June 2009

Doug Taylor
58 Elm Park
Ferring West Sussex

Scales:
Plans
Sections
Elevations
Block Plan
Location Plan

1:50

djbld

7 Offington Lane,
Worthing,
West Sussex.
BN14 9RY

Telephone 01903 690060
Mobile 07940 559110
office@djbld.co.uk
www.djbld.co.uk

