

-All dimensions must be checked on site and not scaled from this drawing, apart from the local authority.
 -Any works commencing on site prior to obtaining full planning and building regulations approval including full condition discharge, is entirely at the client's / contractor's risk.
 -The contractor is responsible for taking and checking all levels and dimensions prior to ordering materials and starting work on site.
 -All building work is to be carried out in accordance with building regulations and to the satisfaction of the local authority and as such additional unforeseen building works may be required on site.
 -These drawings do not constitute full working drawings.
 -All drawings are copyright of BuildView and may not be copied or reproduced by any third party without prior written consent.
 -Party walls actions are the responsibility of the client.

Address:

24 Oval Waye
 Ferring, Worthing
 BN12, 5RA,UK

Client:

Mr & Mrs Ward

Title:

Extension Design


January 25, 2021

Rev: 1 Initial Submission

Rev: 2 Addition of Dims



A :: **Existing First Floor Plan**
 01 scale: 1:100

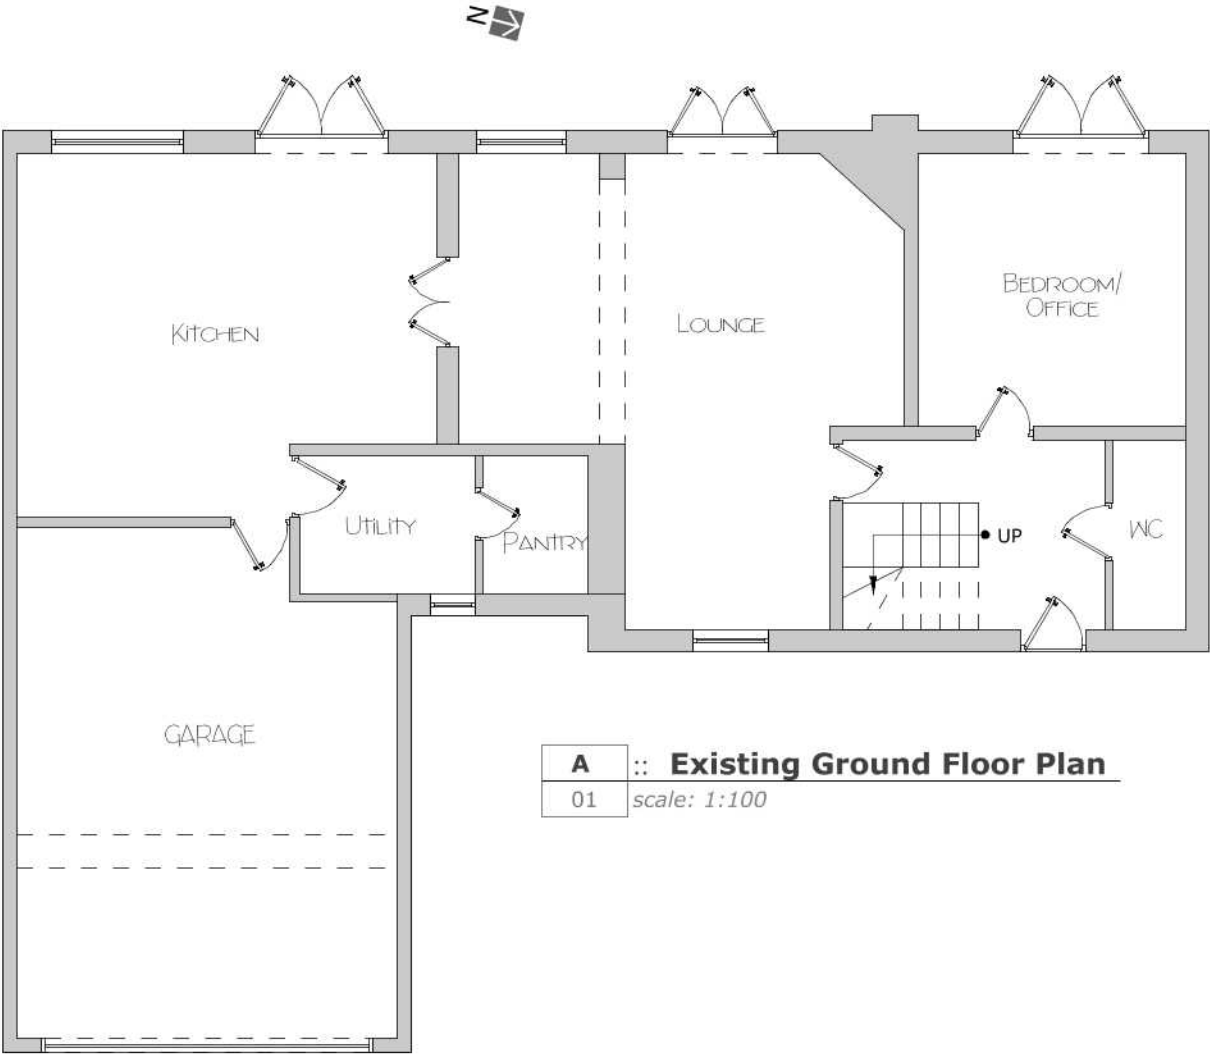

A :: **Existing Ground Floor Plan**
 01 scale: 1:100




A :: Existing West Elevation
02 scale: 1:100




A :: Existing East Elevation
02 scale: 1:100

EXISTING GARAGE

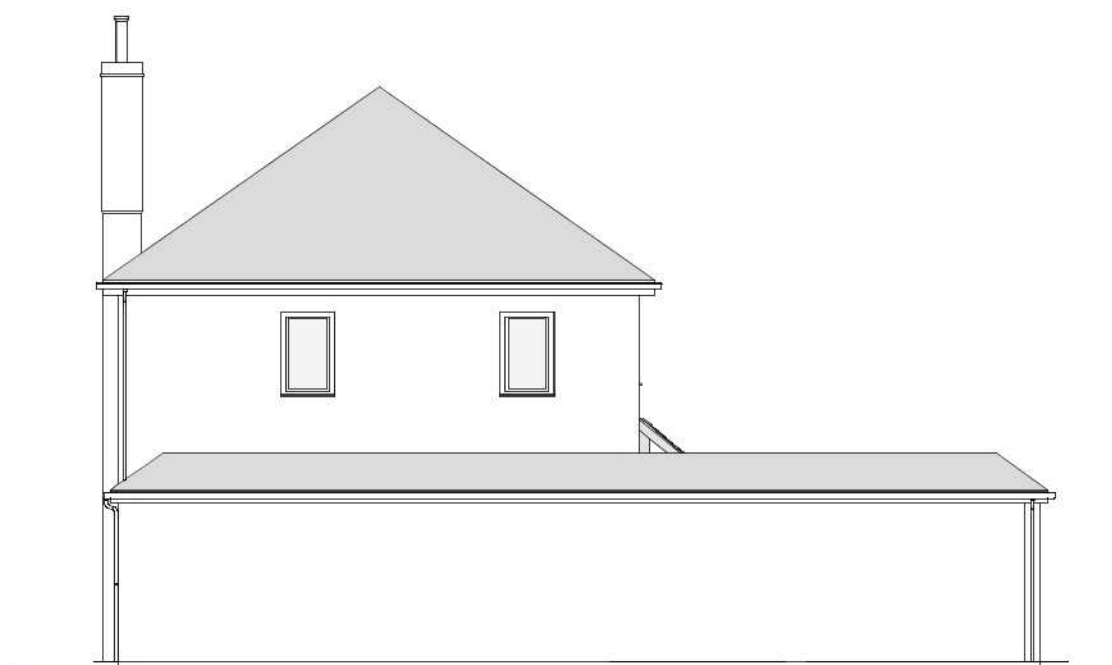

A :: Existing South Elevation
02 scale: 1:100

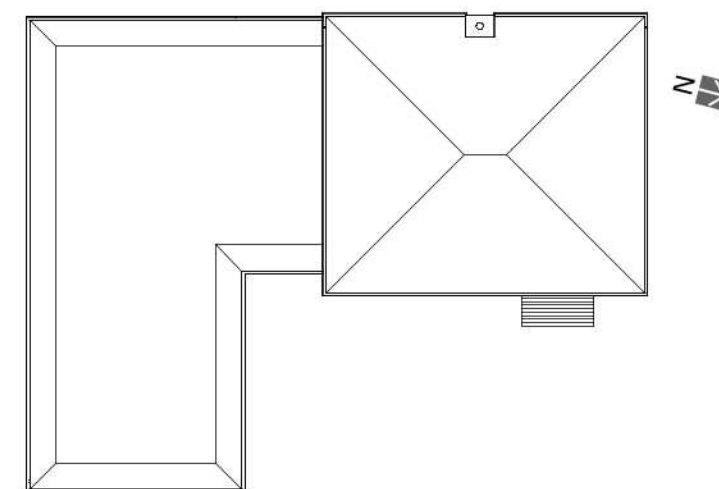

A :: Existing Roof Plan
02 scale: 1:200

0 2 4 6 m
1:200

0 1 2 3 m
A3-1:100

-All dimensions must be checked on site and not scaled from this drawing, apart from the local authority.
-Any works commencing on site prior to obtaining full planning and building regulations approval including full condition discharge, is entirely at the client's / contractor's risk.
-The contractor is responsible for taking and checking all levels and dimensions prior to ordering materials and starting work on site.
-All building work is to be carried out in accordance with building regulations and to the satisfaction of the local authority and as such additional unforeseen building works may be required on site.
-These drawings do not constitute full working drawings.
-All drawings are copyright of BuildView and may not be copied or reproduced by any third party without prior written consent.
-Party walls actions are the responsibility of the client.

Address:

24 Oval Waye
Ferring, Worthing
BN12, 5RA,UK

Client:

Mr & Mrs Ward

Title:

Extension Design

January 25, 2021

Rev: 1 Initial Submission

Rev: 2 Addition of Dims





BUILDVIEW

BUILDVIEW STUDIO

www.buildview.co.uk
studio@buildview.co.uk
01903 240330

-All dimensions must be checked on site and not scaled from this drawing, apart from the local authority.
-Any works commencing on site prior to obtaining full planning and building regulations approval including full condition discharge, is entirely at the client's / contractor's risk.
-The contractor is responsible for taking and checking all levels and dimensions prior to ordering materials and starting work on site.
-All building work is to be carried out in accordance with building regulations and to the satisfaction of the local authority and as such additional unforeseen building works may be required on site.
-These drawings do not constitute full working drawings.
-All drawings are copyright of BuildView and may not be copied or reproduced by any third party without prior written consent.
-Party walls actions are the responsibility of the client.

Address:

24 Oval Way
Ferring, Worthing
BN12, 5RA, UK

Client:

Mr & Mrs Ward

Title:

Extension Design


January 25, 2021

Rev: 1 Initial Submission

Rev: 2 Addition of Dims




A 03

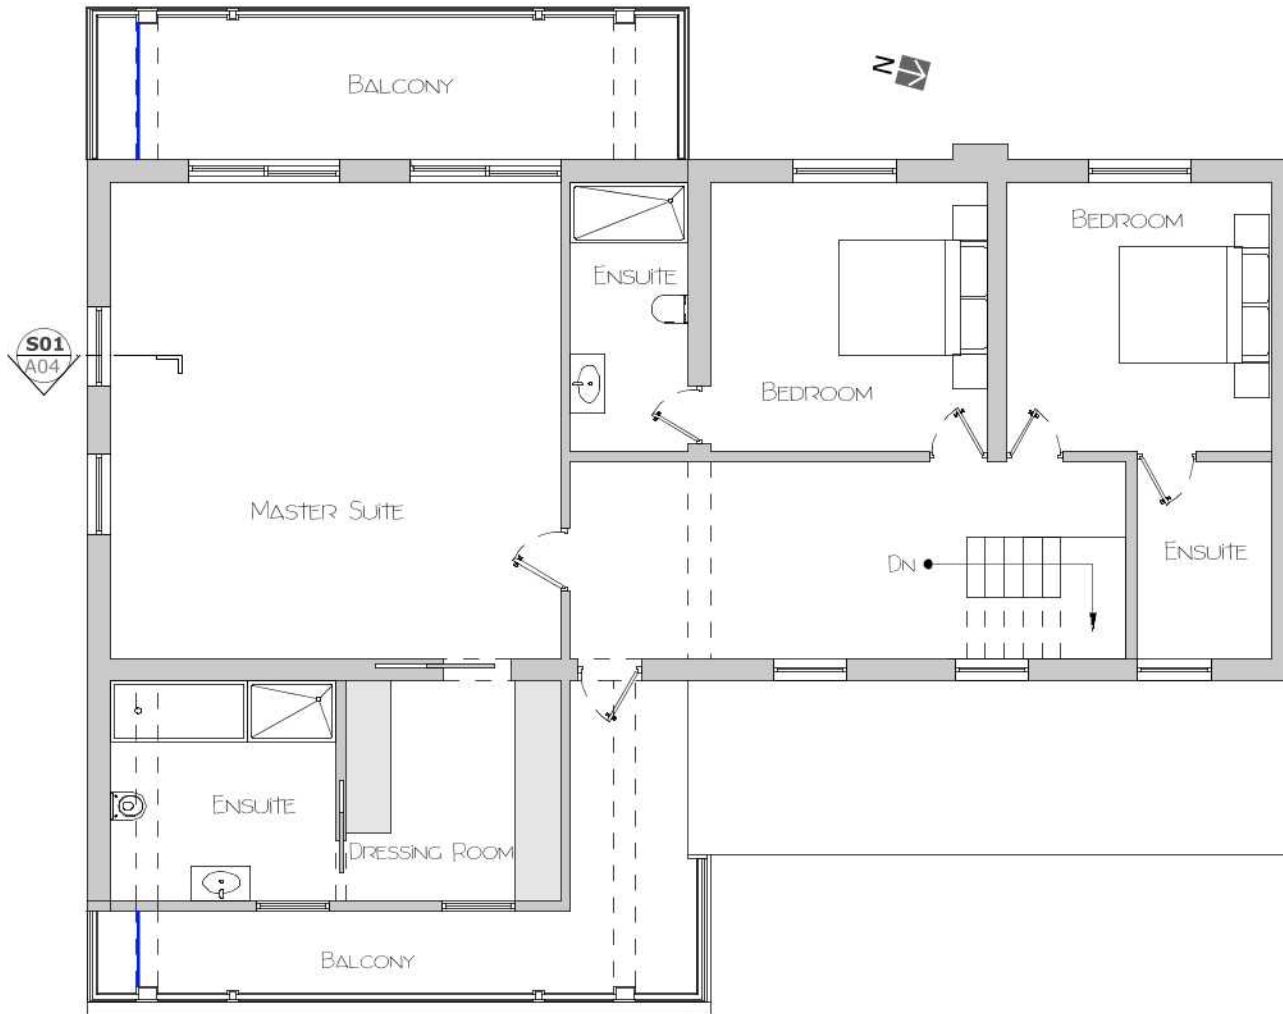


A :: Proposed First Floor Plan

03 scale: 1:100

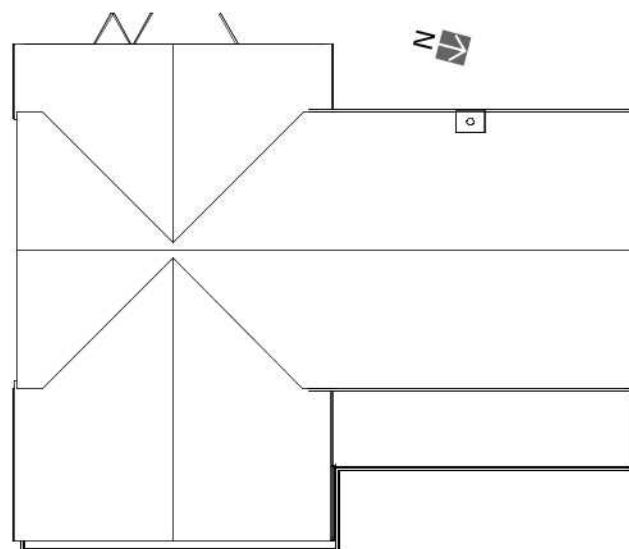

A :: Proposed Roof Plan

03 scale: 1:200

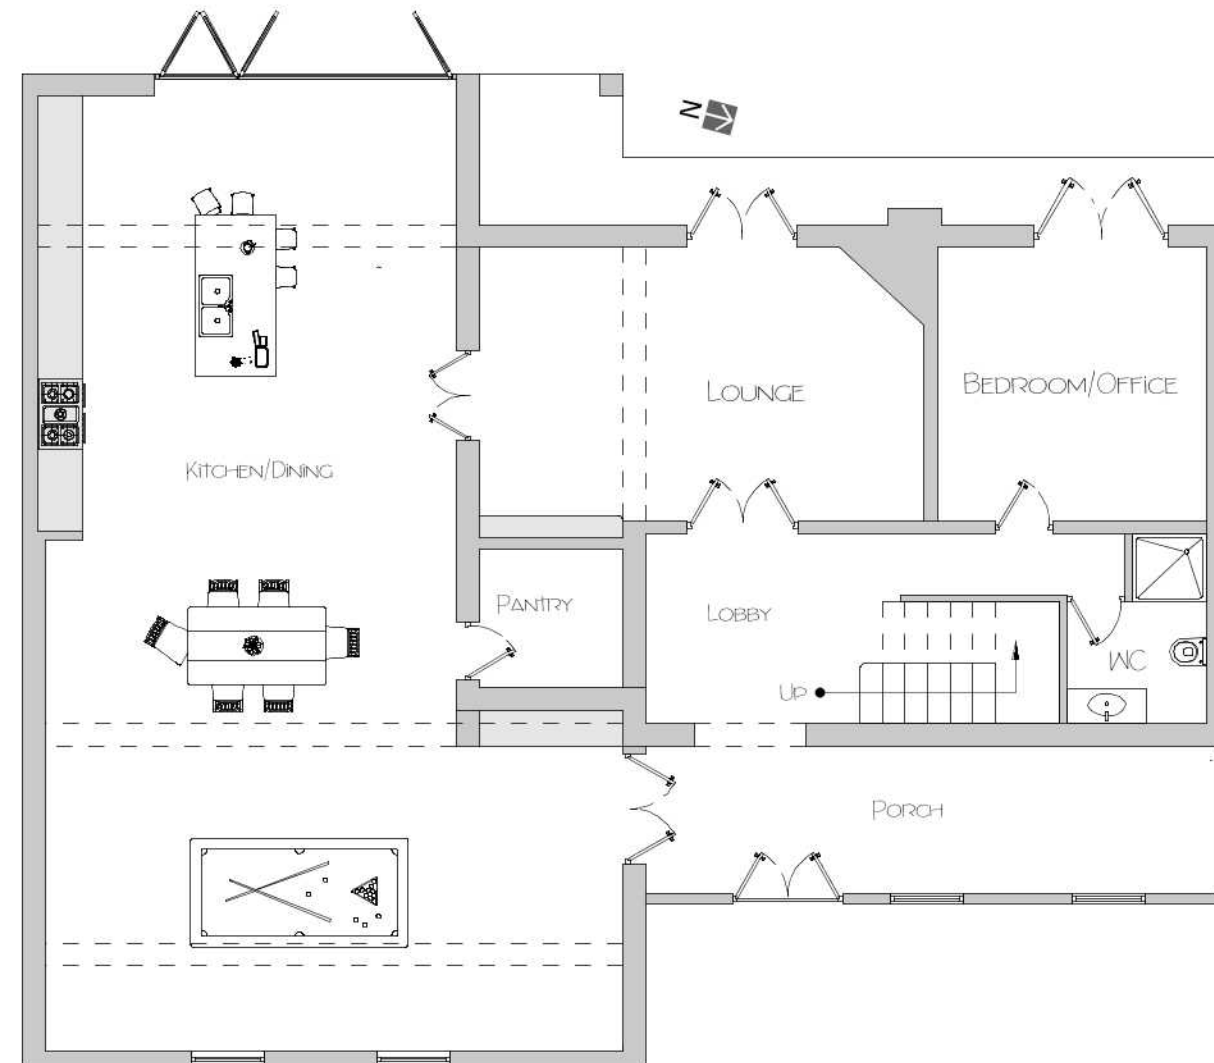

A :: Proposed Ground Floor Plan

03 scale: 1:100

0 2 4 6 m
1:200

0 1 2 3 m
A3-1:100



BUILDVIEW

BUILDVIEW STUDIO

www.buildview.co.uk
studio@buildview.co.uk
01903 240330

-All dimensions must be checked on site and not scaled from this drawing, apart from the local authority.
-Any works commencing on site prior to obtaining full planning and building regulations approval including full condition discharge, is entirely at the client's / contractor's risk.
-The contractor is responsible for taking and checking all levels and dimensions prior to ordering materials and starting work on site.
-All building work is to be carried out in accordance with building regulations and to the satisfaction of the local authority and as such additional unforeseen building works may be required on site.
-These drawings do not constitute full working drawings.
-All drawings are copyright of BuildView and may not be copied or reproduced by any third party without prior written consent.
-Party walls actions are the responsibility of the client.

Address:

24 Oval Way
Ferring, Worthing
BN12, 5RA, UK

Client:

Mr & Mrs Ward

Title:

Extension Design

January 25, 2021

Rev: 1 Initial Submission

Rev: 2 Addition of Dims



A 04



A :: Proposed West Elevation

04 scale: 1:100


BOUNDARY ELEVATION OF THE BALCONY TO BE OBSCURE GLAZED (5 RATING)



A :: Proposed East Elevation

04 scale: 1:100

EXISTING GARAGE

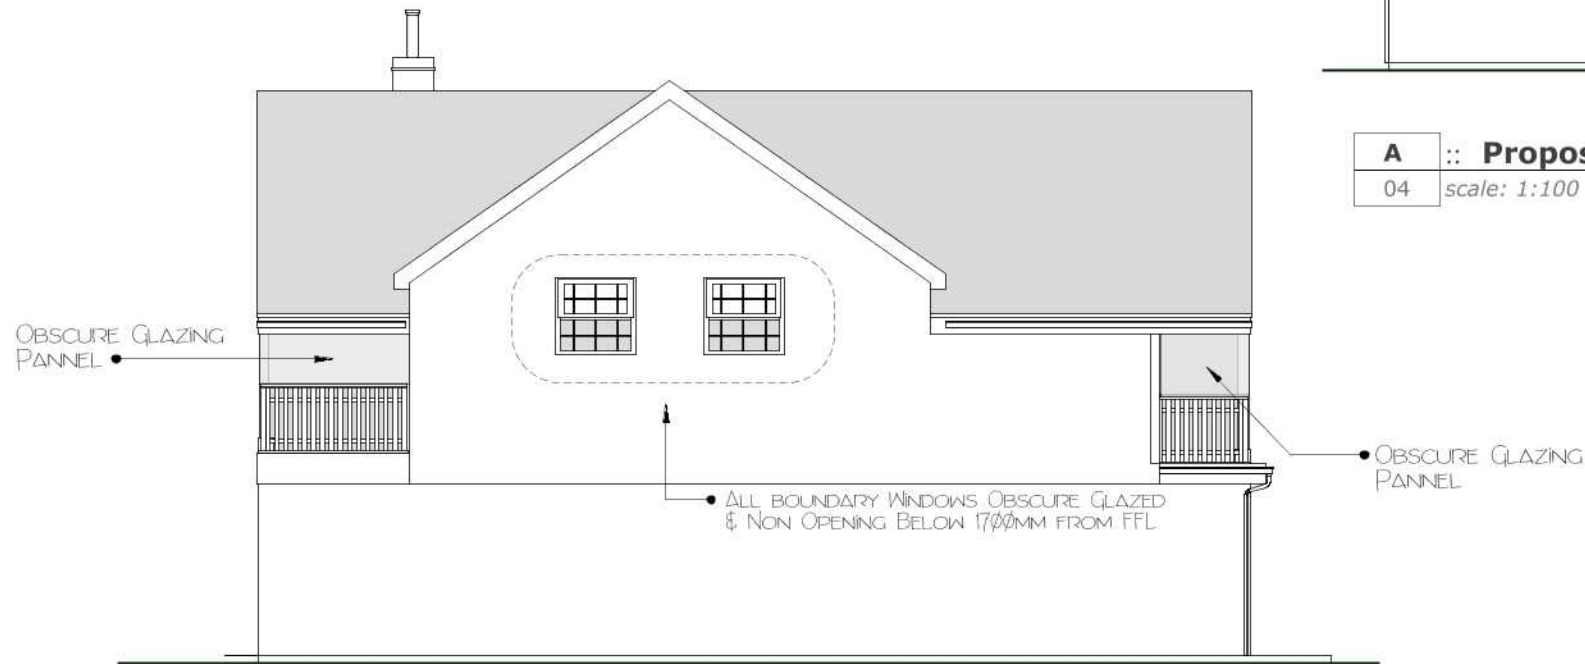


A :: Proposed South Elevation

04 scale: 1:100




S01 :: Section Detail

A04 scale: 1:50

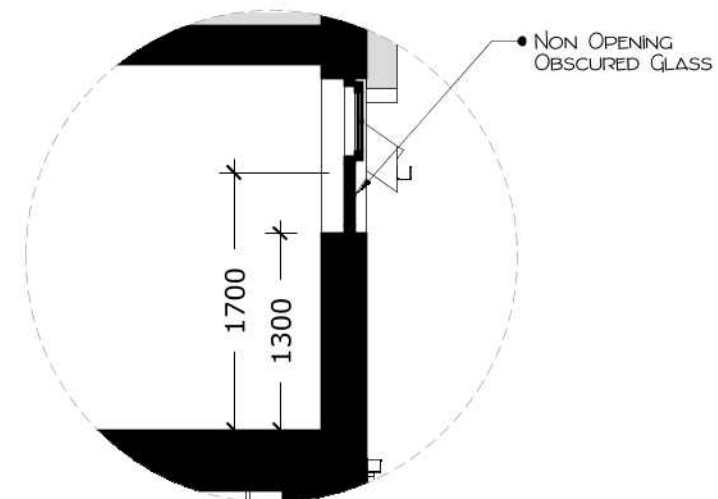

0 1 2 3 m

A3-1:100

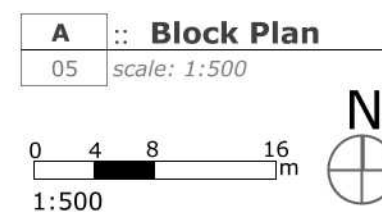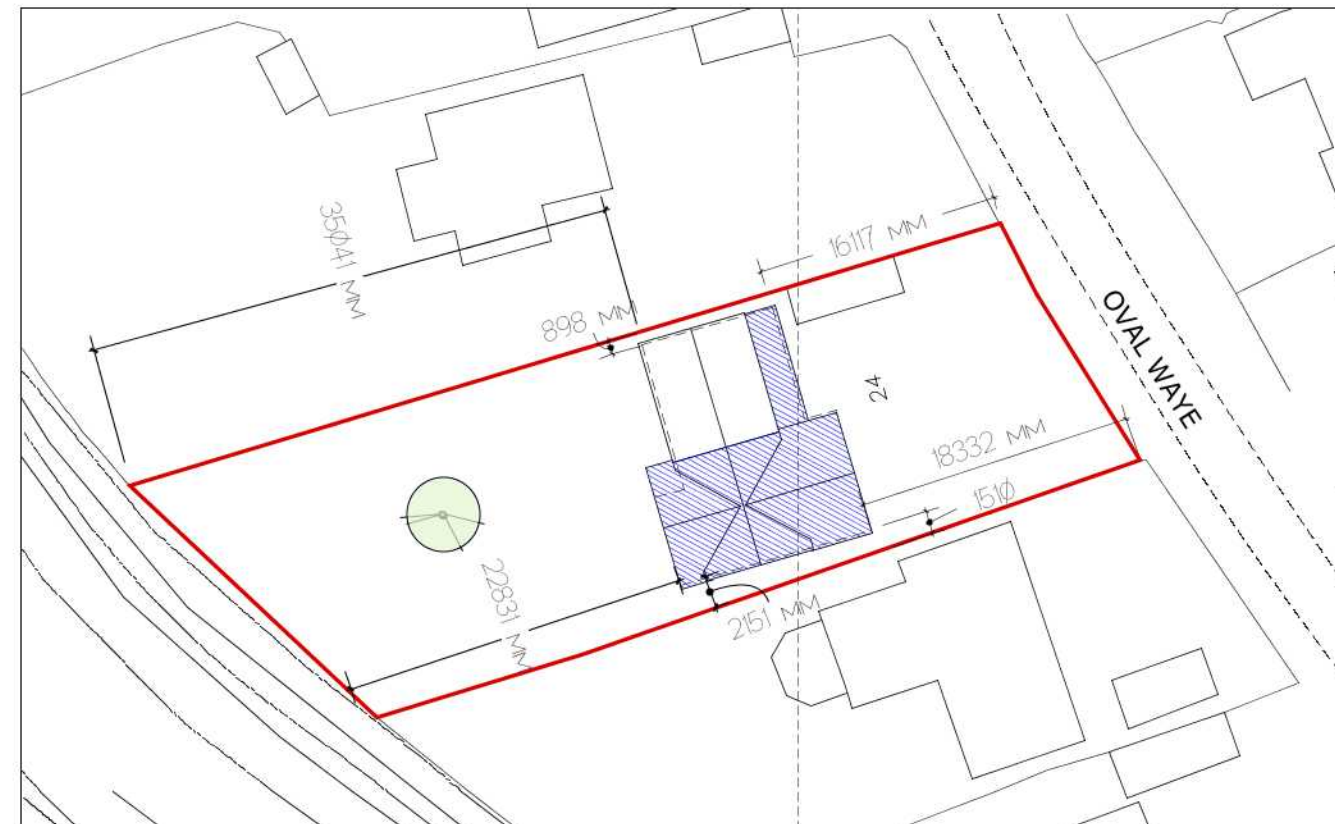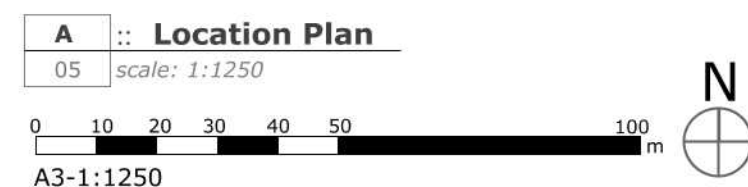

-All dimensions must be checked on site and not scaled from this drawing, apart from the local authority.
-Any works commencing on site prior to obtaining full planning and building regulations approval including full condition discharge, is entirely at the client's / contractor's risk.
-The contractor is responsible for taking and checking all levels and dimensions prior to ordering materials and starting work on site.
-All building work is to be carried out in accordance with building regulations and to the satisfaction of the local authority and as such additional unforeseen building works may be required on site.
-These drawings do not constitute full working drawings.
-All drawings are copyright of BuildView and may not be copied or reproduced by any third party without prior written consent.
-Party walls actions are the responsibility of the client.

Address:

24 Oval Way
Ferring, Worthing
BN12, 5RA, UK

Client:

Mr & Mrs Ward

Title:

Extension Design

January 25, 2021


Rev: 1 Initial Submission

Rev: 2 Addition of Dims





A	:: Front Elevation Perspectives
06	scale: N/A

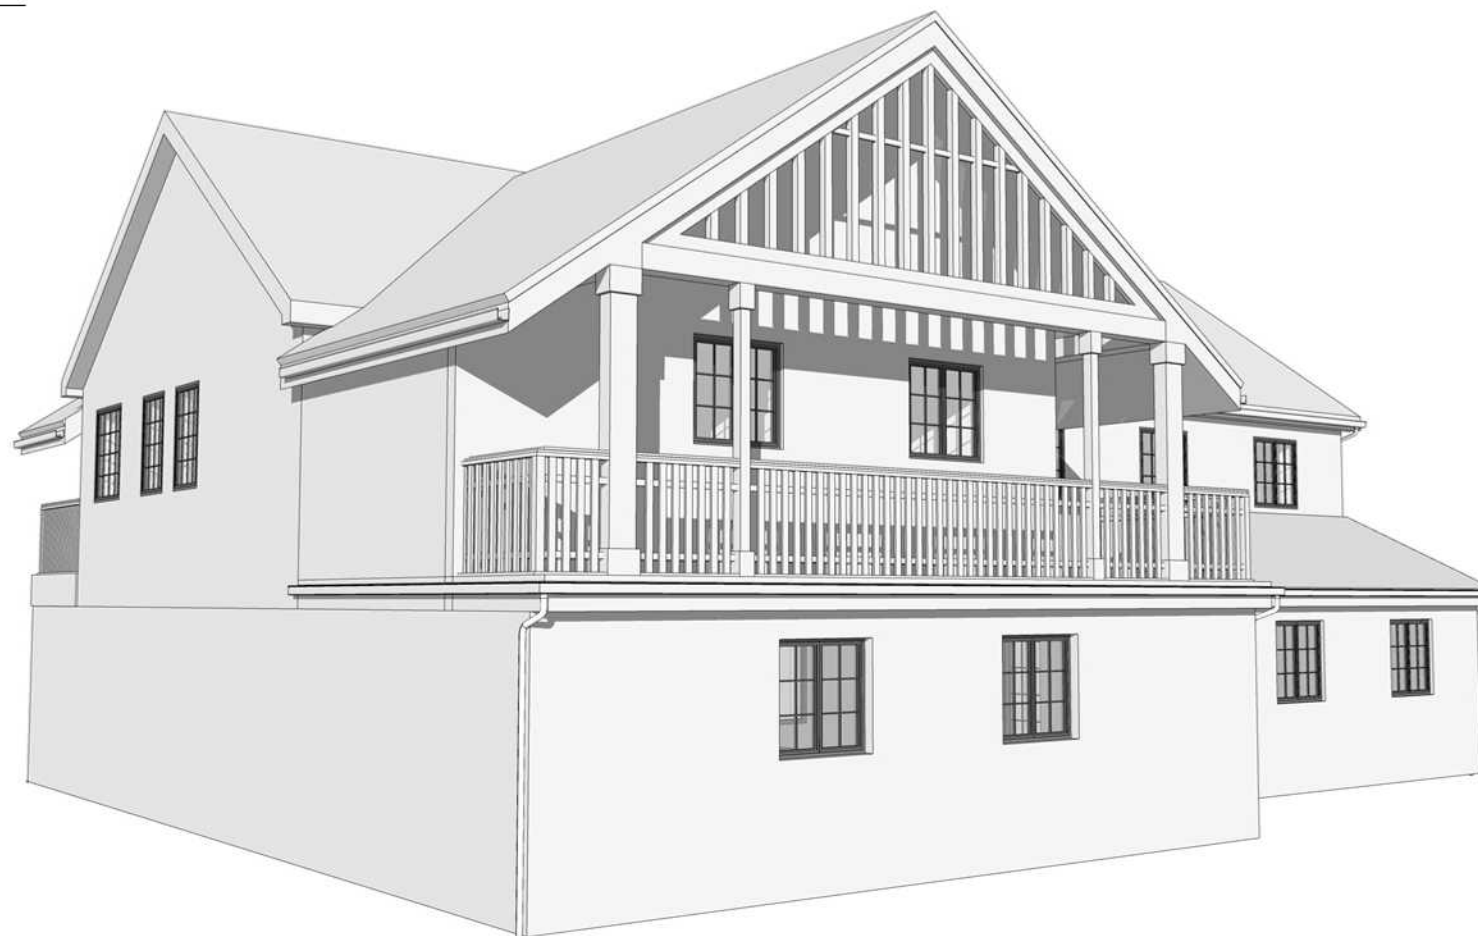

BUILDVIEW

BUILDVIEW STUDIO

www.buildview.co.uk
studio@buildview.co.uk
01903 240330

-All dimensions must be checked on site and not scaled from this drawing, apart from the local authority.
-Any works commencing on site prior to obtaining full planning and building regulations approval including full condition discharge, is entirely at the client's / contractor's risk.
-The contractor is responsible for taking and checking all levels and dimensions prior to ordering materials and starting work on site.
-All building work is to be carried out in accordance with building regulations and to the satisfaction of the local authority and as such additional unforeseen building works may be required on site.
-These drawings do not constitute full working drawings.
-All drawings are copyright of BuildView and may not be copied or reproduced by any third party without prior written consent.
-Party walls actions are the responsibility of the client.

Address:

24 Oval Waye
Ferring, Worthing
BN12, 5RA,UK

Client:

Mr & Mrs Ward

Title:

Extension Design

January 25, 2021

Rev: 1 Initial Submission

Rev: 2 Addition of Dims



A 06



A	:: Rear Elevation CGI Image (Artistic Impression)
07	scale: N/A



BUILDVIEW

BUILDVIEW STUDIO

www.buildview.co.uk
studio@buildview.co.uk
01903 240330

-All dimensions must be checked on site and not scaled from this drawing, apart from the local authority.
-Any works commencing on site prior to obtaining full planning and building regulations approval including full condition discharge, is entirely at the client's / contractor's risk.
-The contractor is responsible for taking and checking all levels and dimensions prior to ordering materials and starting work on site.
-All building work is to be carried out in accordance with building regulations and to the satisfaction of the local authority and as such additional unforeseen building works may be required on site.
-These drawings do not constitute full working drawings.
-All drawings are copyright of BuildView and may not be copied or reproduced by any third party without prior written consent.
-Party walls actions are the responsibility of the client.

Address:

24 Oval Waye
Ferring, Worthing
BN12, 5RA,UK

Client:

Mr & Mrs Ward

Title:

Extension Design

January 25, 2021

Rev: 1 Initial Submission

Rev: 2 Addition of Dims



A 07