


Proposed First Floor

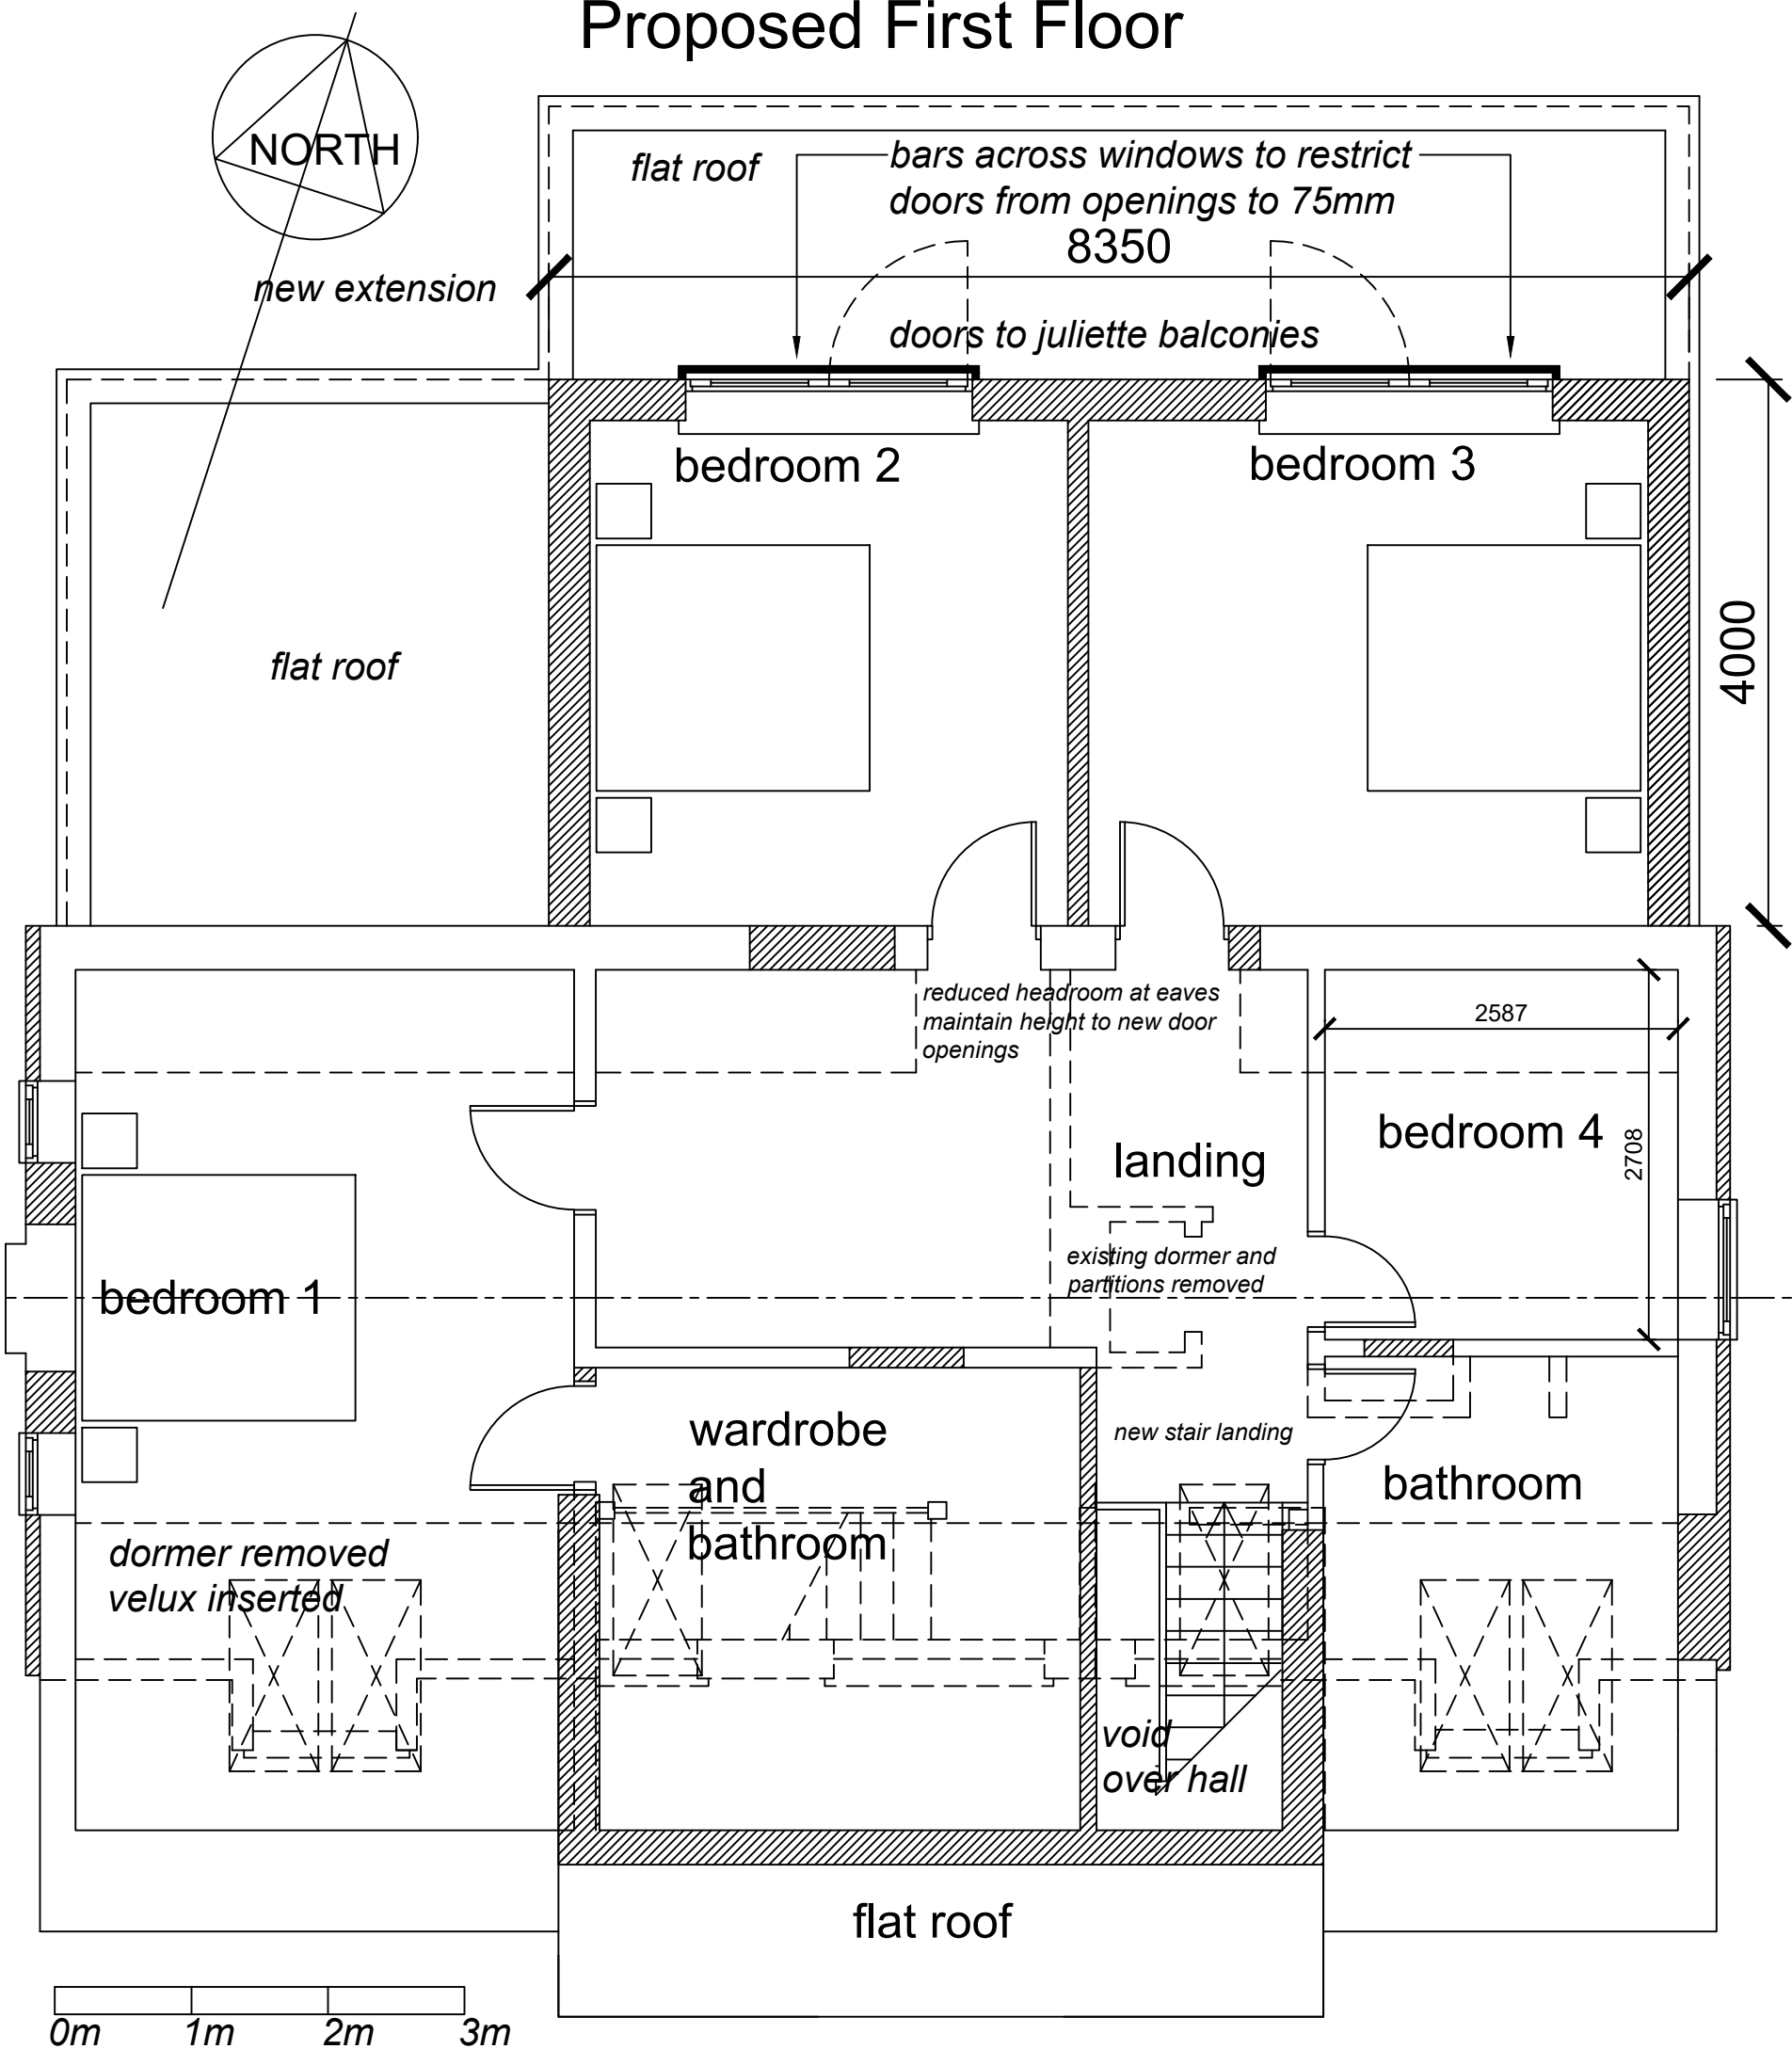

MR J P BUREL
11 TELGARTH ROAD
FERRING, BN12 5PX

PROJECT:

PROPOSED REFURBISHMENT
AND EXTENSION

TITLE:

PROPOSED FIRST FLOOR

DRAWING No:

430.02

SCALE:

1:50@A3

For planning purposes only:
NOT for construction, do not
scale, refer to applicants own
survey drawings