


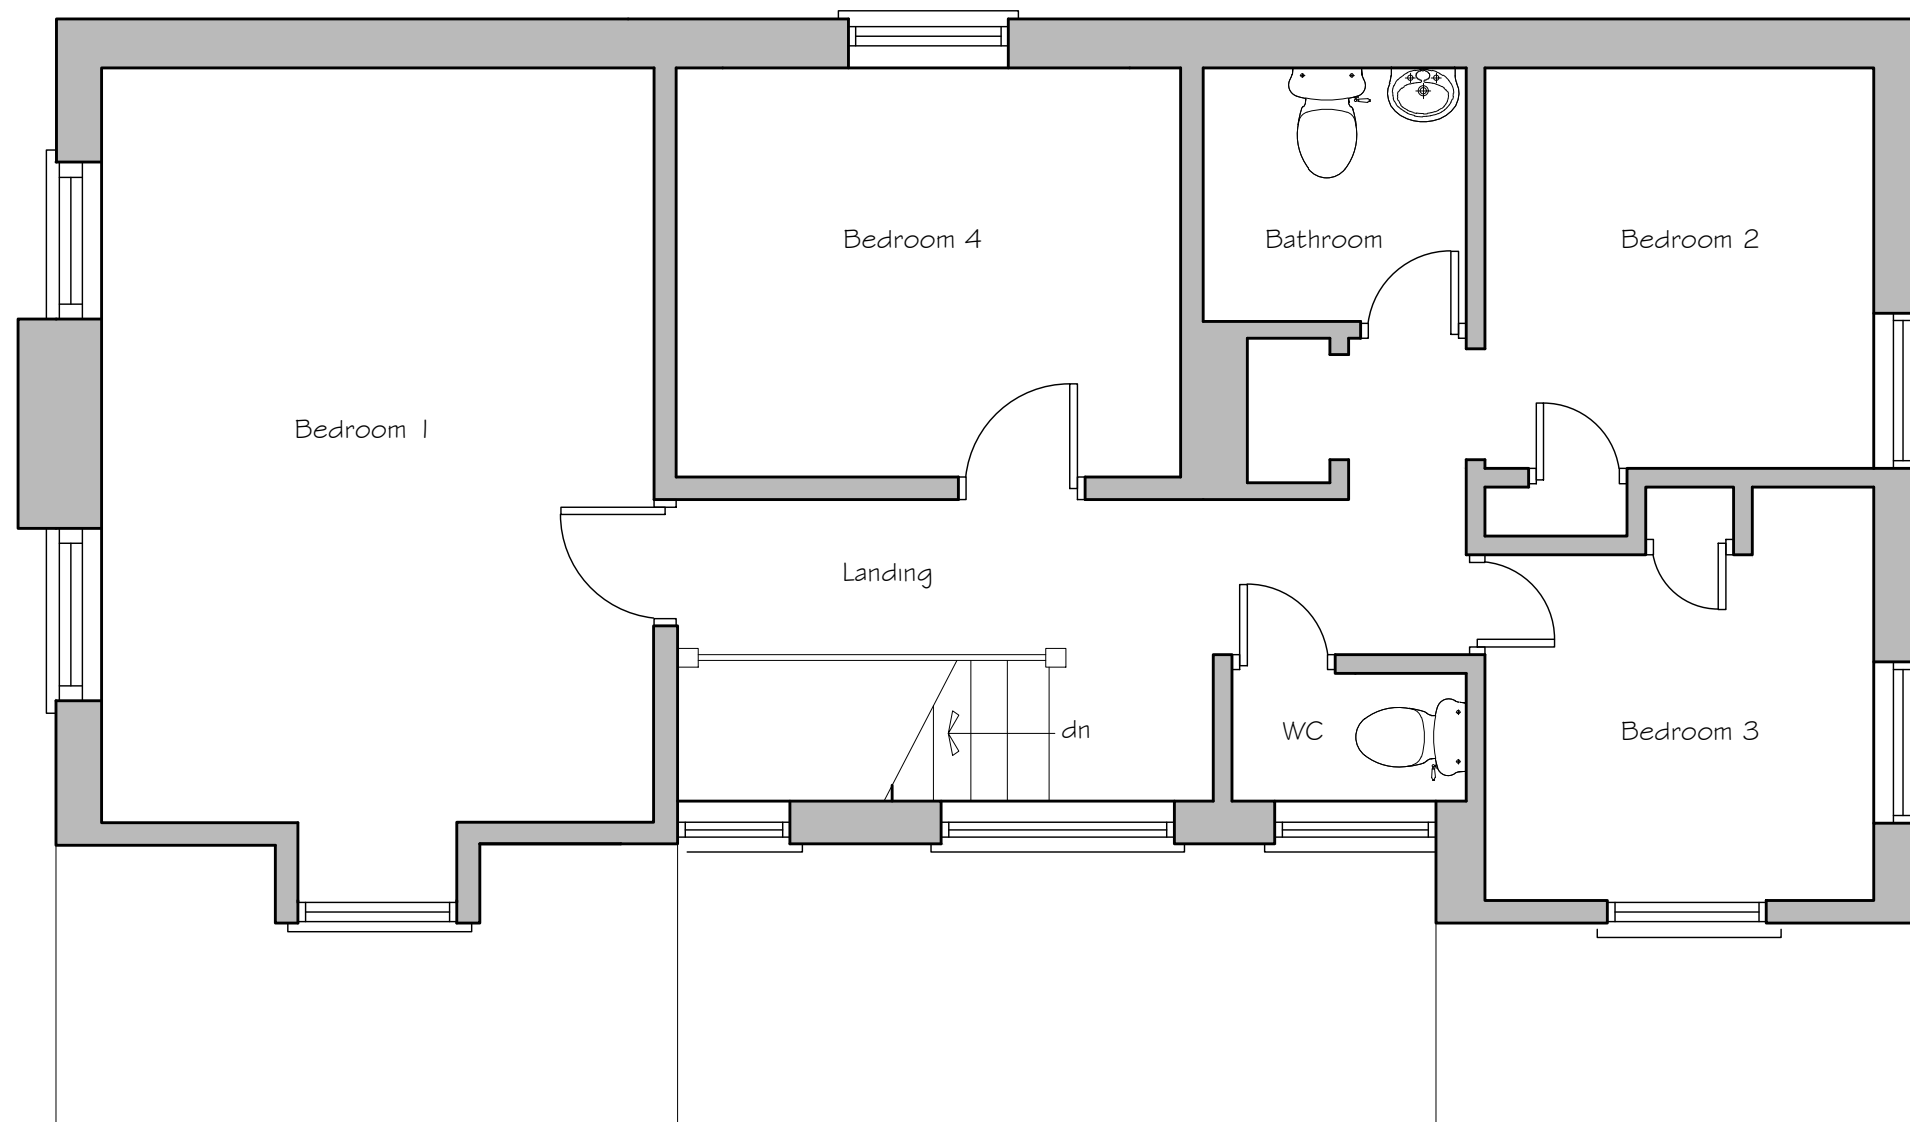

No 11 Telgarth Road

Existing First Floor

Scale 1:50@A3