


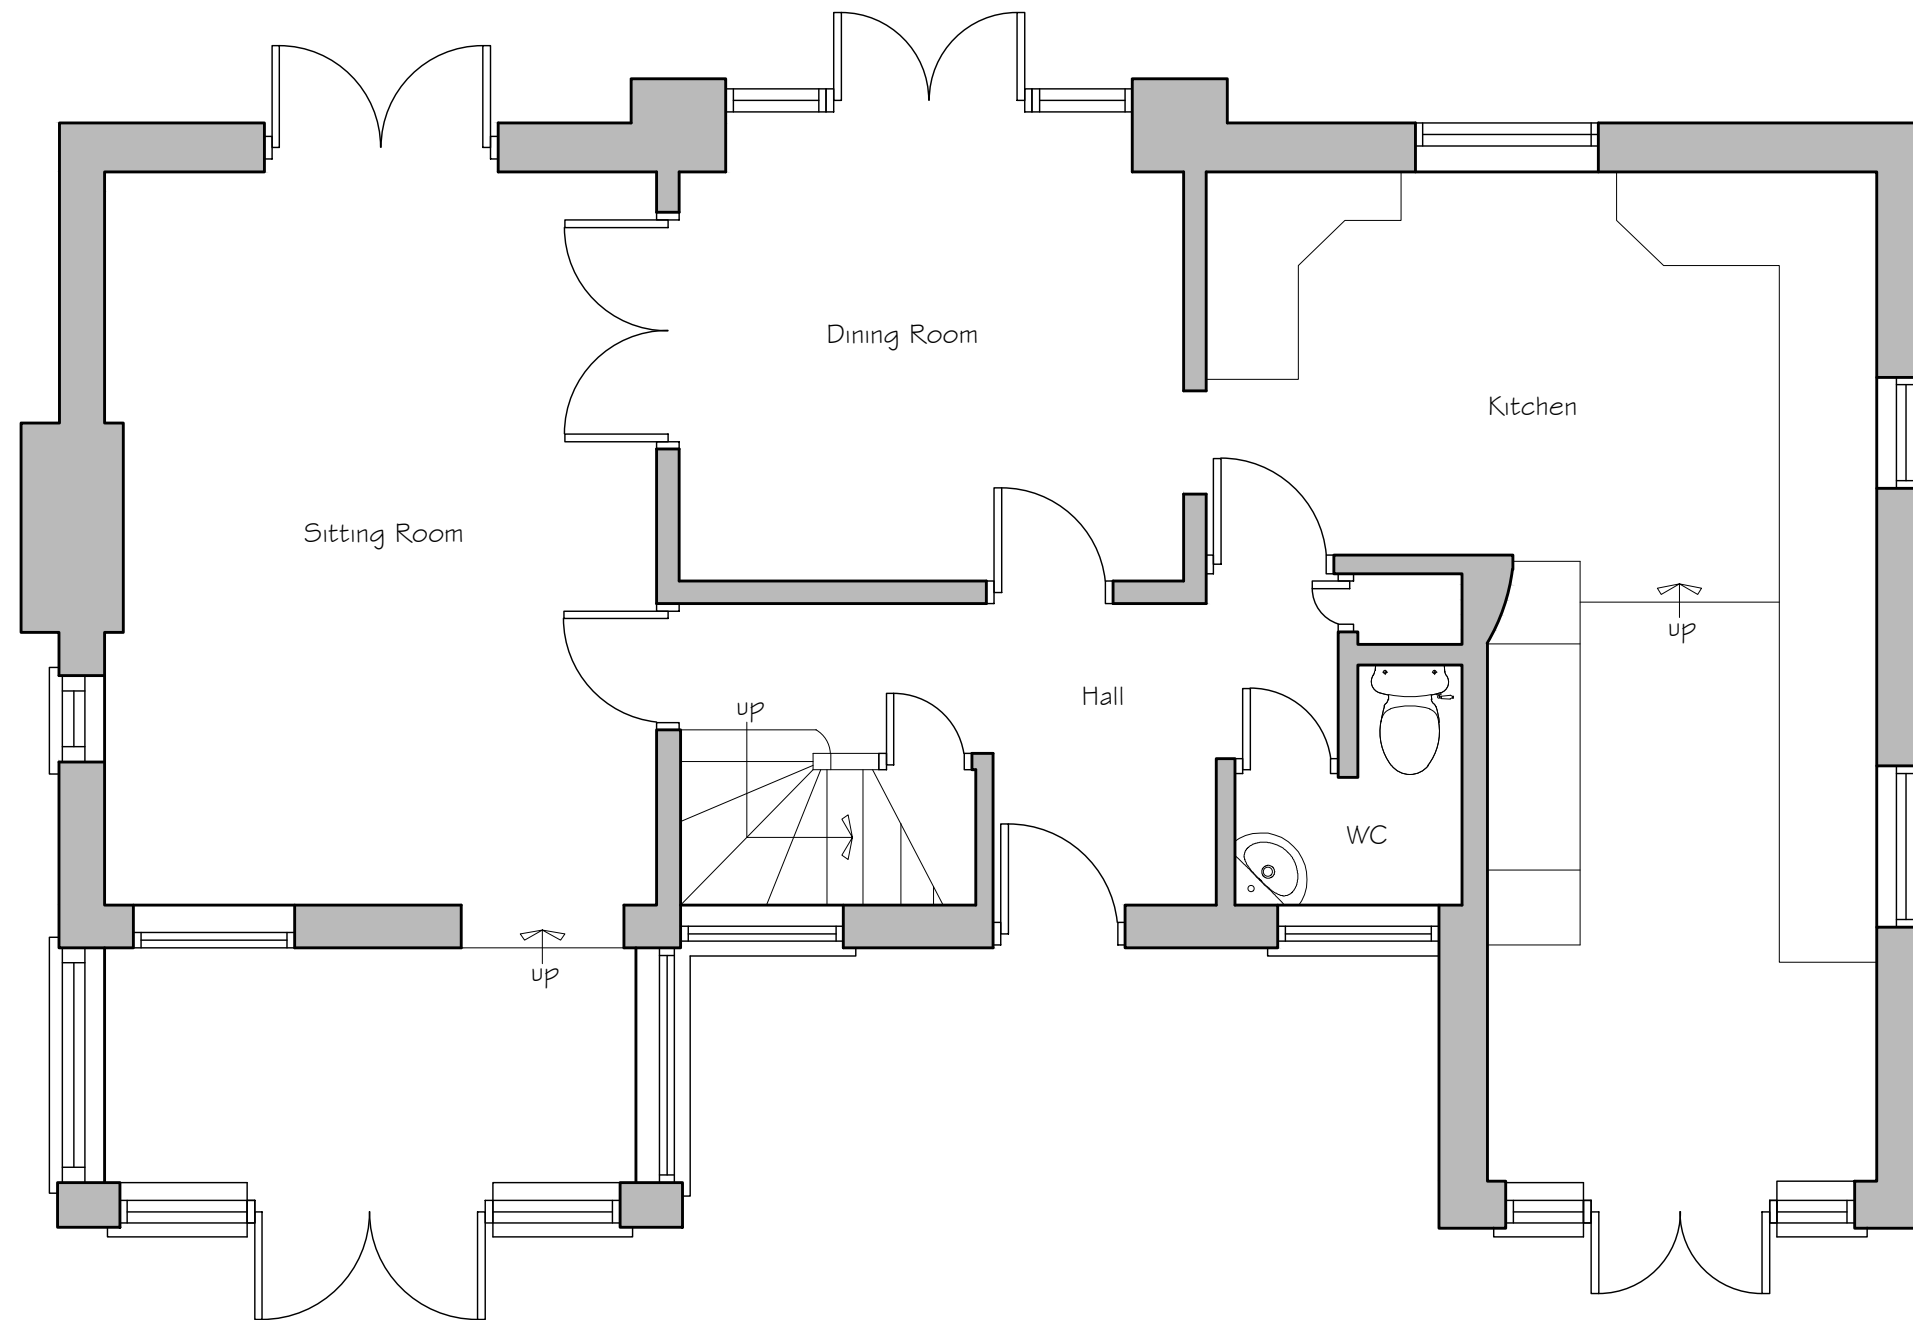

No 11 Telgarth Road

Existing Ground Floor

Scale 1:50@A3