




FRONT ELEVATION 1:100

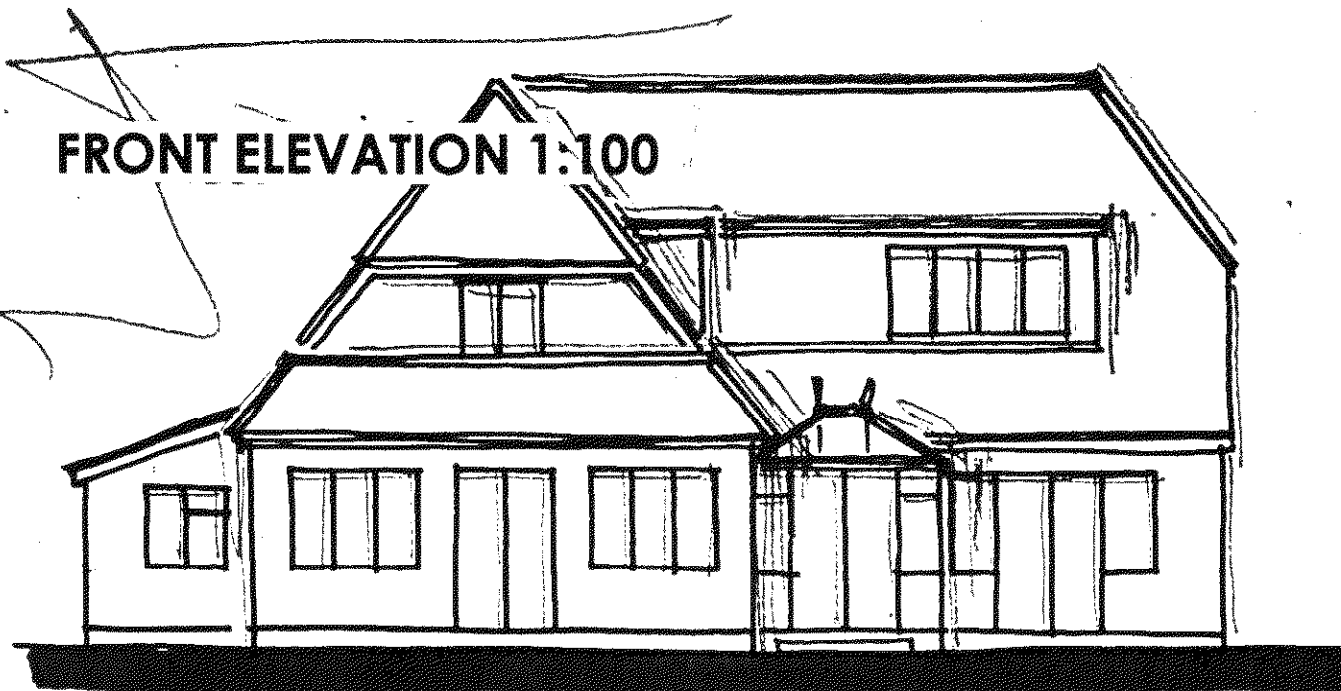

SIDE ELEVATION

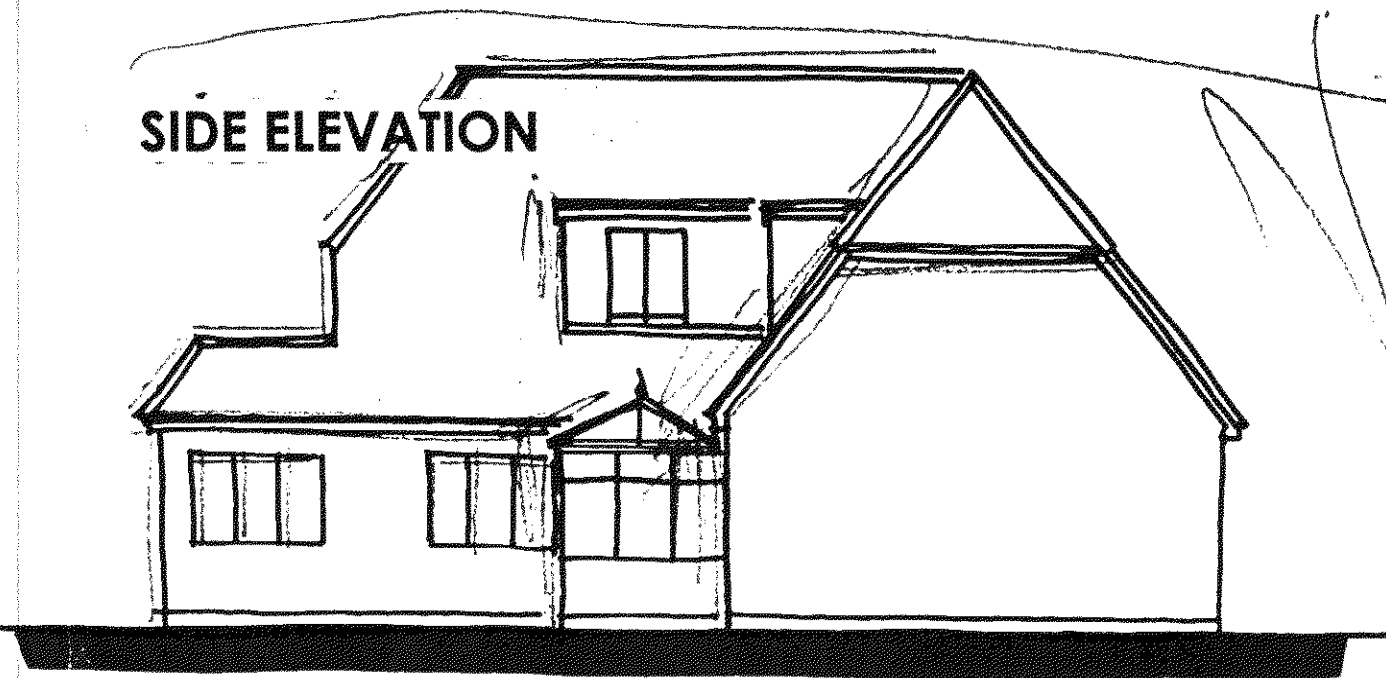

1st FLOOR PLAN
1:50

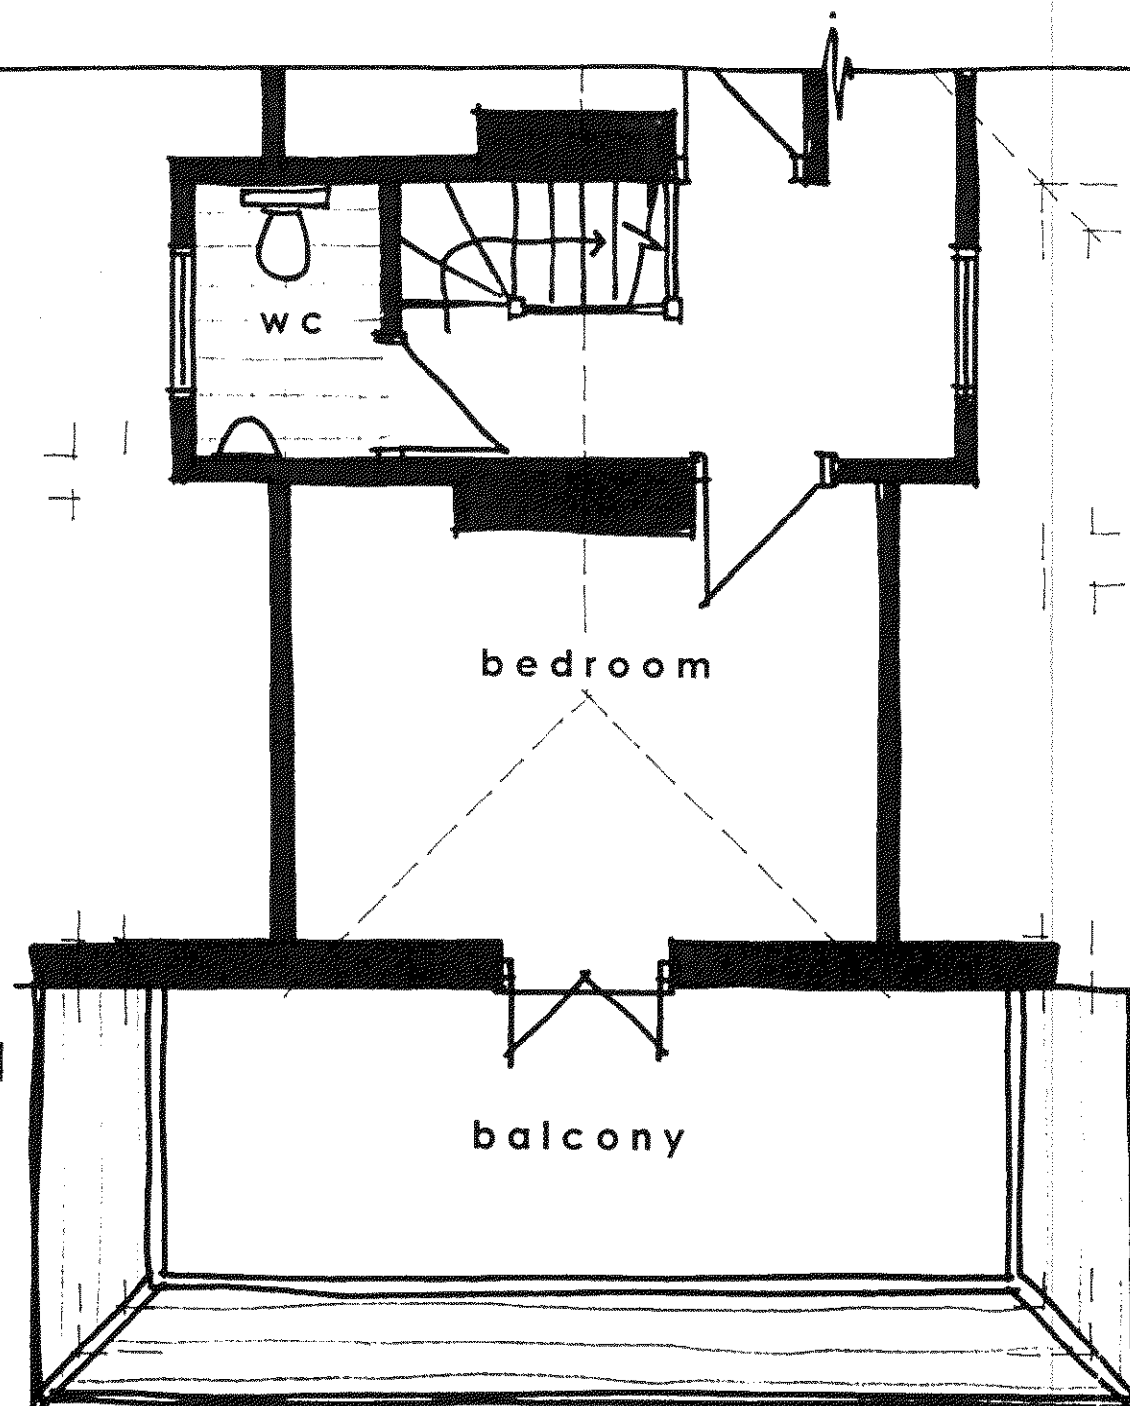

Wayne Gander MCIAT
Architectural Technologist
98 Durrington Lane
Worthing
West Sussex BN13 2RQ
Tel/Fax 01903 694817

ARUN DISTRICT COUNCIL

No. FG 82 09

RECEIVED

20 SOUTH DRIVE, FERRING
Existing details 01

June 2009