


FRONT ELEVATION 1:100

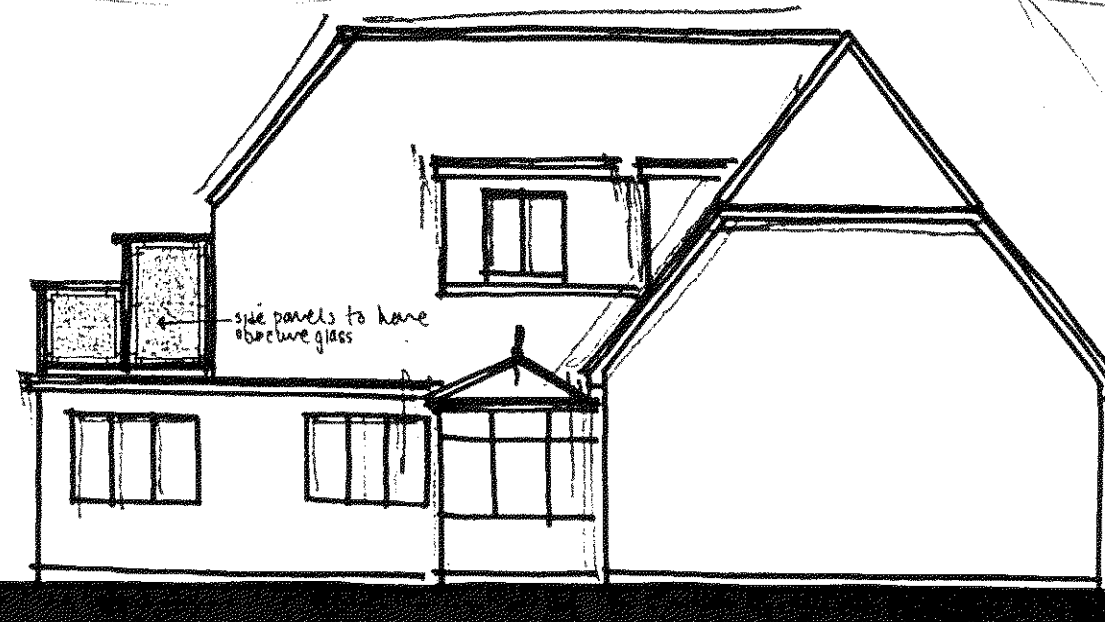


Wayne Gander MCIAT
Architectural Technologist
98 Durrington Lane
Worthing
West Sussex BN13 2RQ
Tel/Fax 01903 694817

SIDE ELEVATION

ARUN DISTRICT COUNCIL


No. FG 82 09

RECEIVED

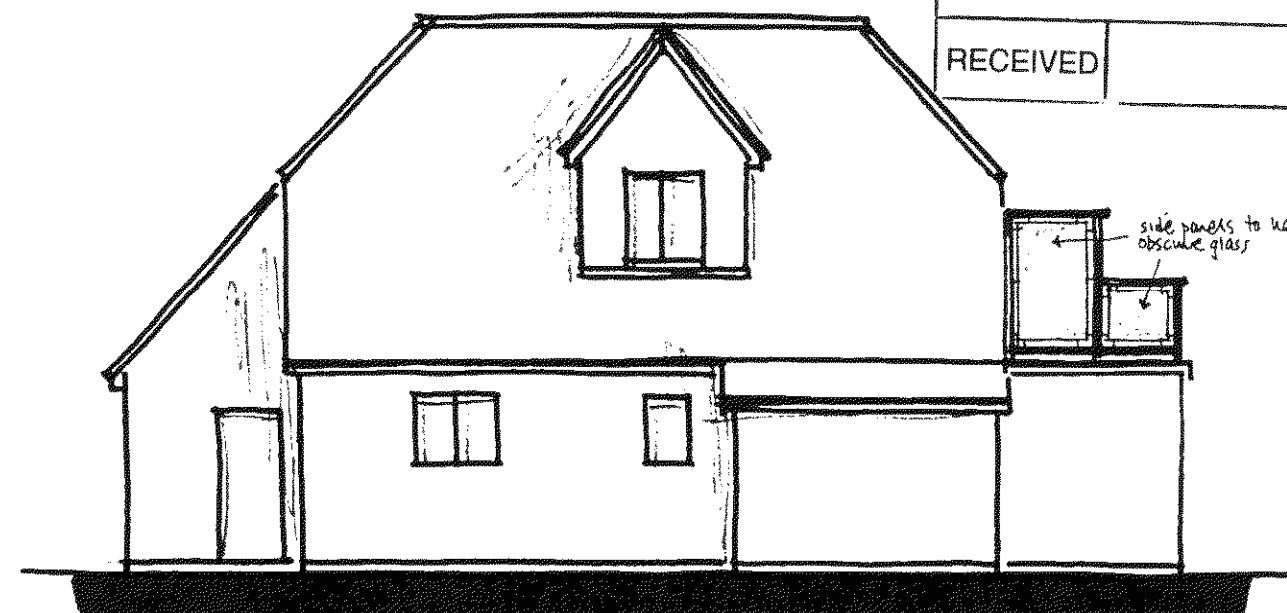

SIDE ELEVATION

1st FLOOR PLAN
1:50

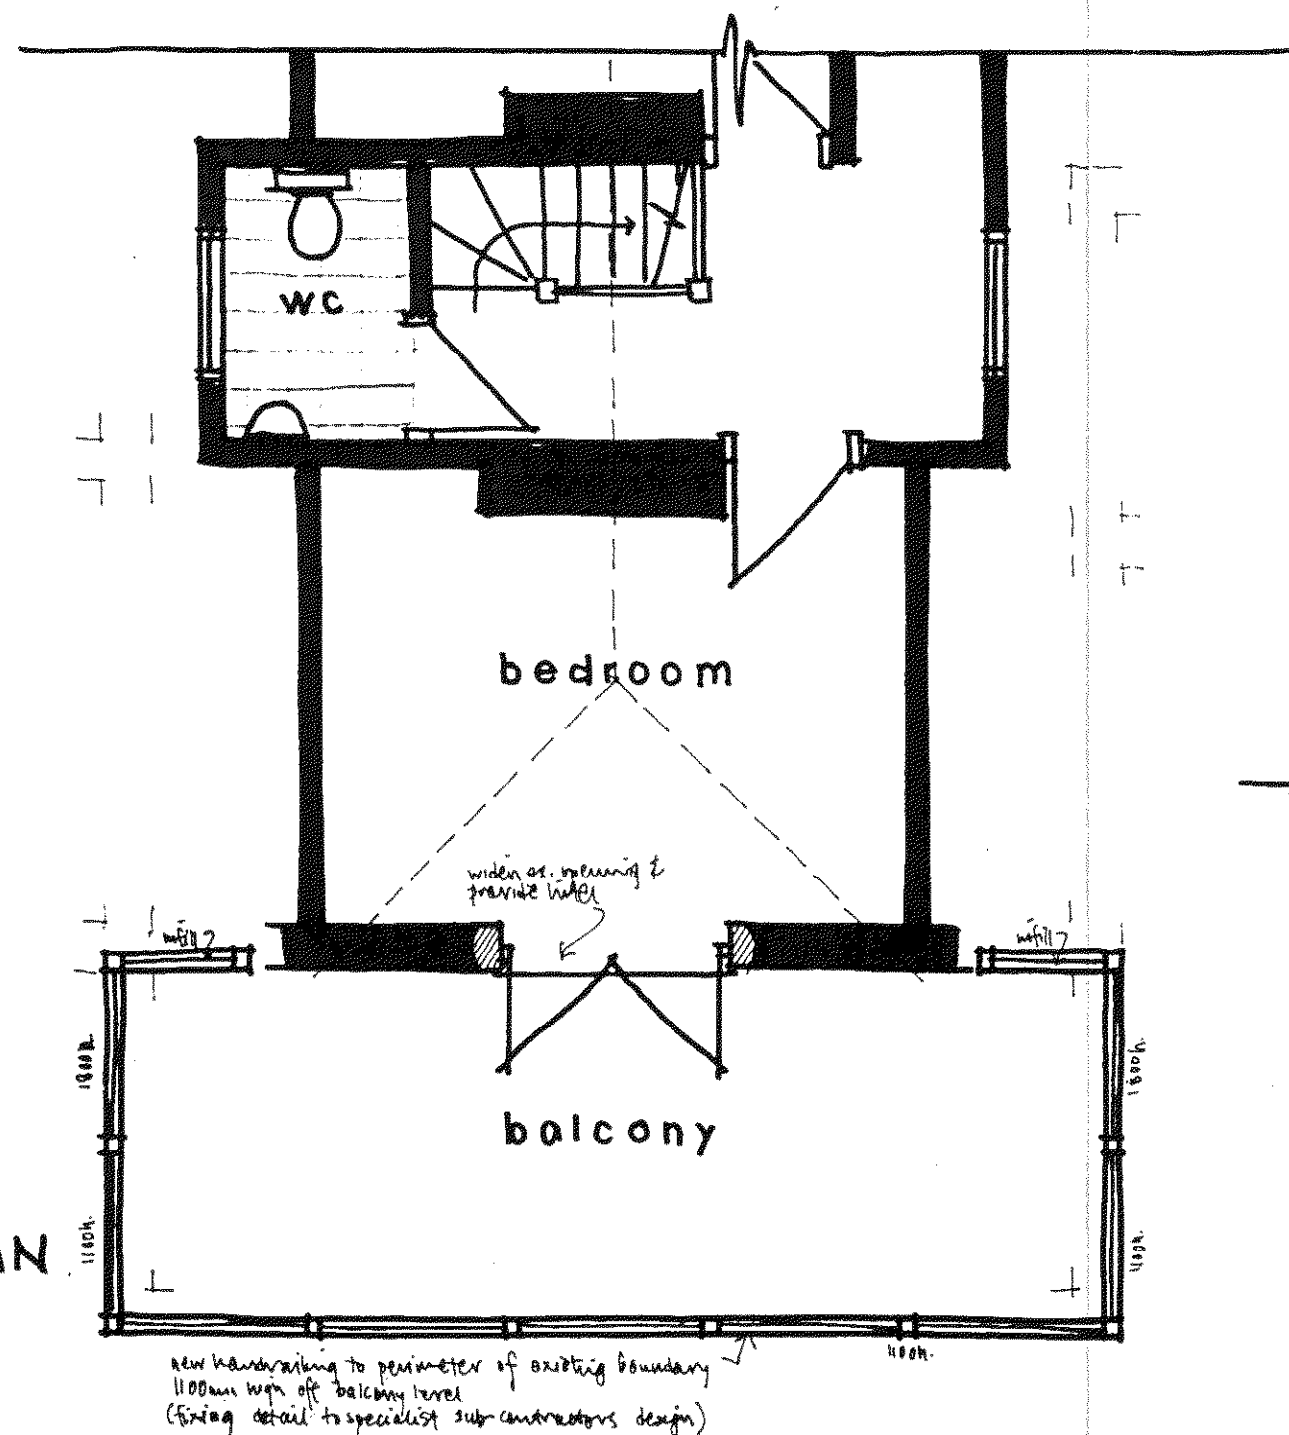

20 SOUTH DRIVE, FERRING
Proposals 02

June 2009