


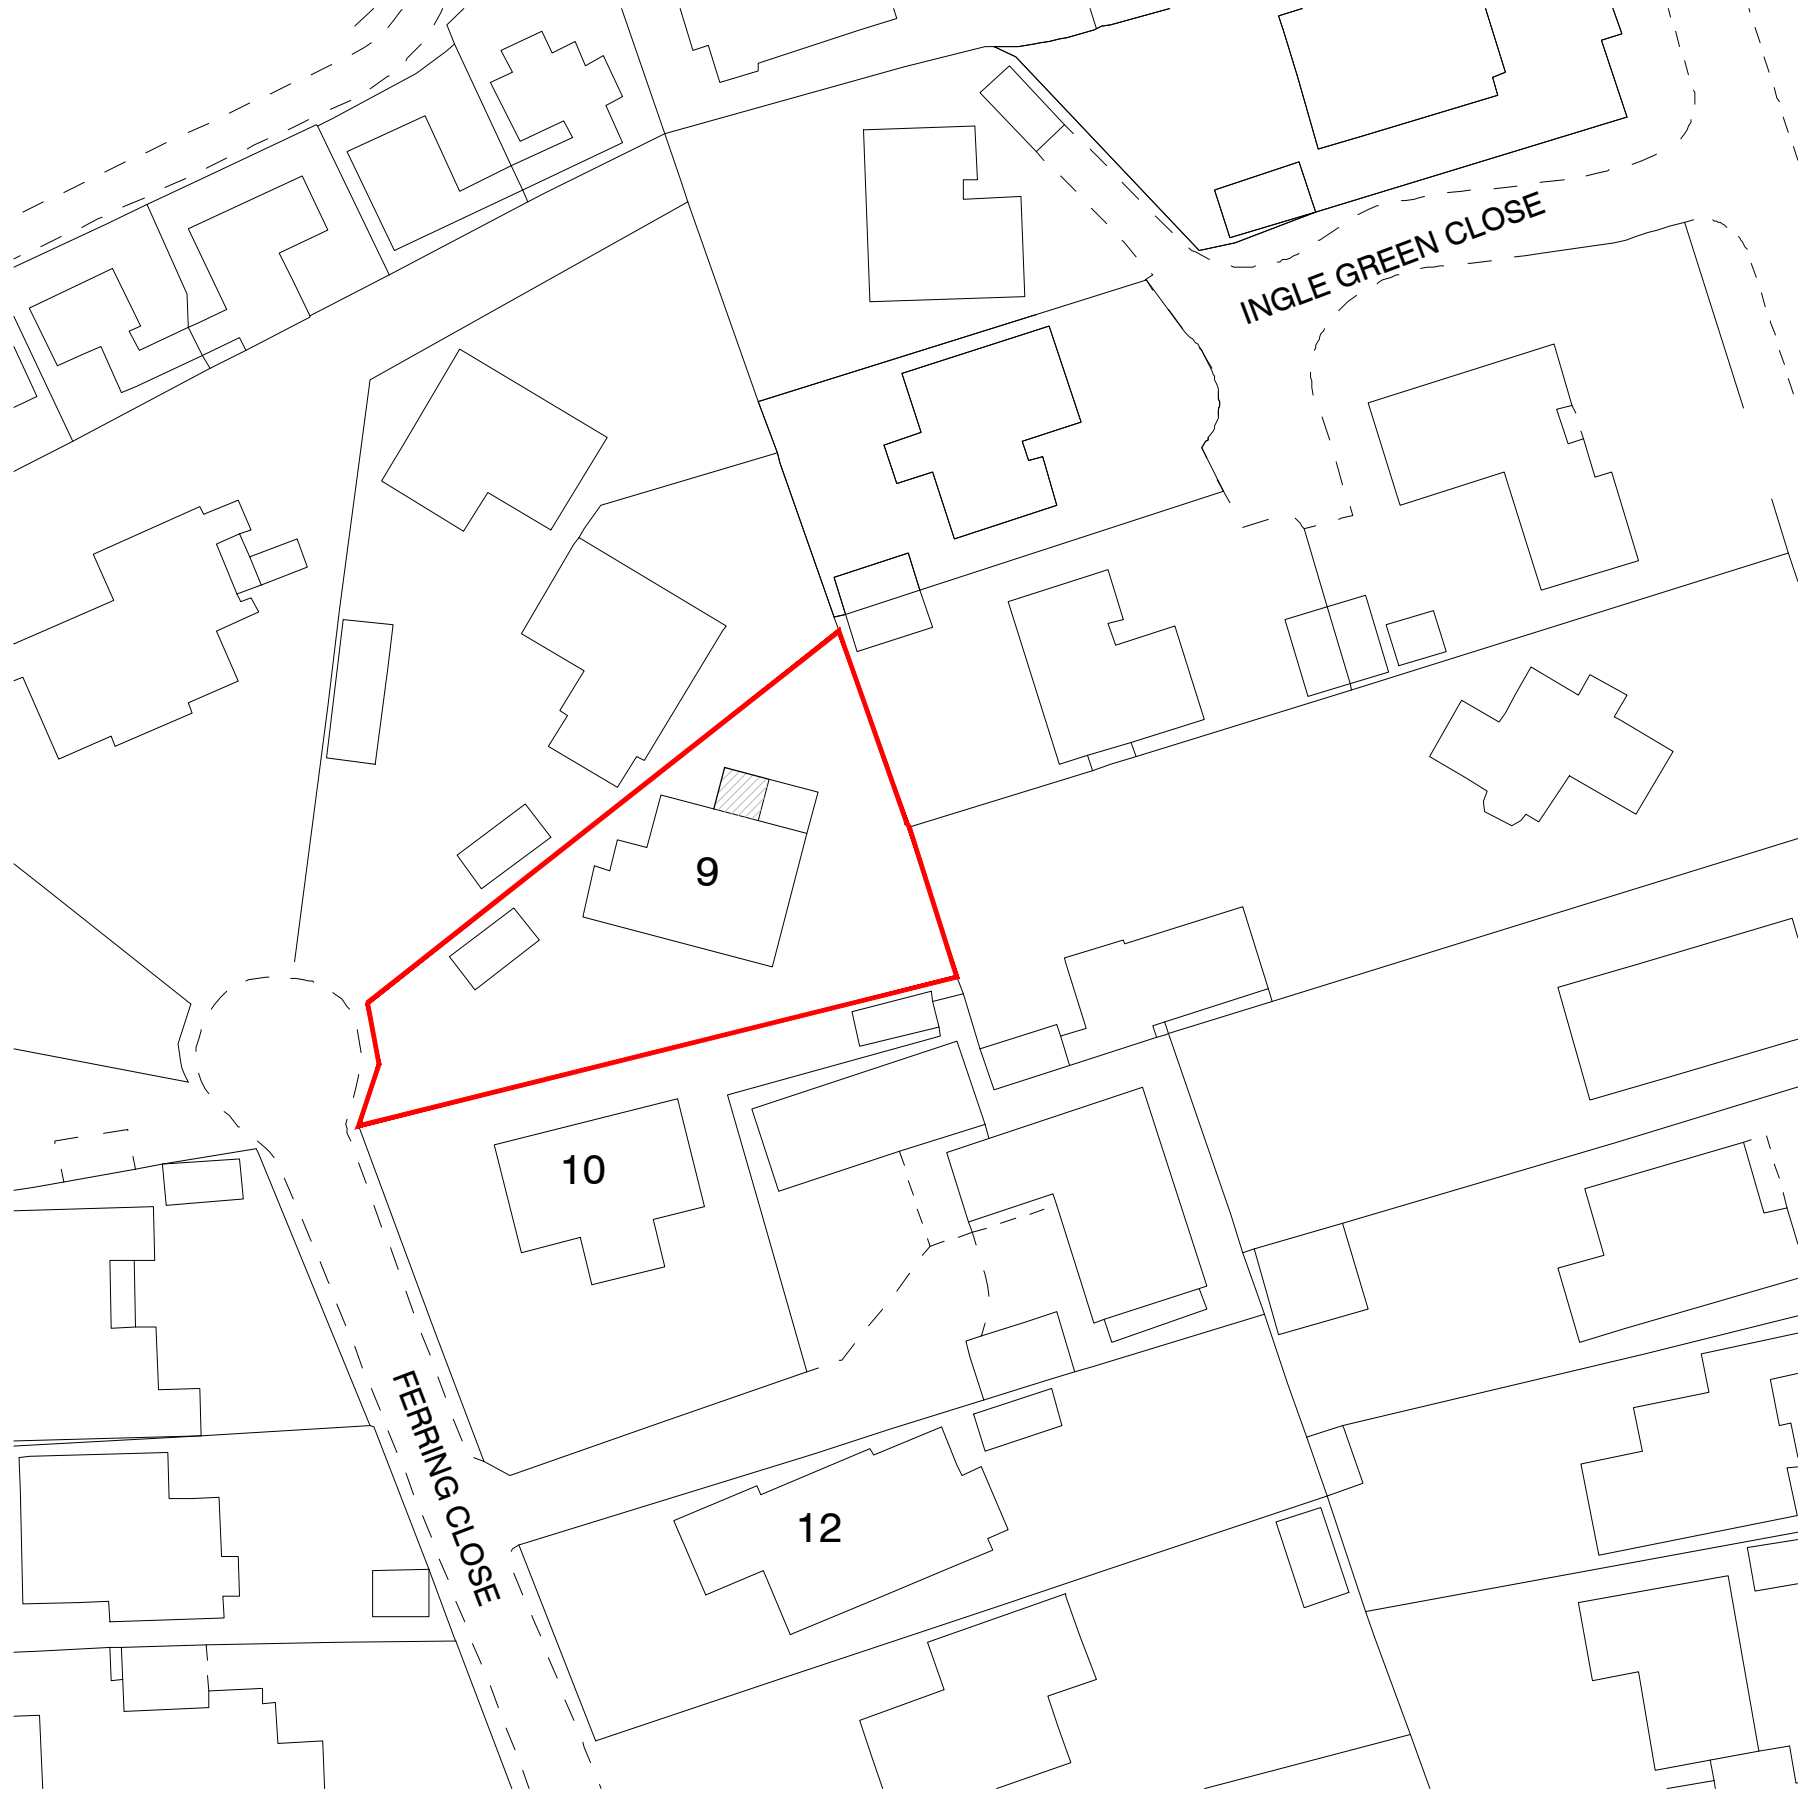

PROPOSED SITE BLOCK PLAN
1:500 @ A3

metres 5 10 15 20

Do not scale from this drawing. Work to figured dimensions only.
Dimensions to be taken on site prior to manufacture, fabrication or installation.
These drawings are general arrangement drawings only. These should be used for construction purposes.

Job Title	Drawing Name	Scale	Status	Job No.	Drg No.	Rev.	Rev.	Date	Revision Details
9 Ferring Close	Existing Site Location Plan and Proposed Site Block Plan		Planning	JTA122	001	-			



EXISTING SITE LOCATION PLAN

1:1250 @ A3

metres 10 20 30 40 50

