


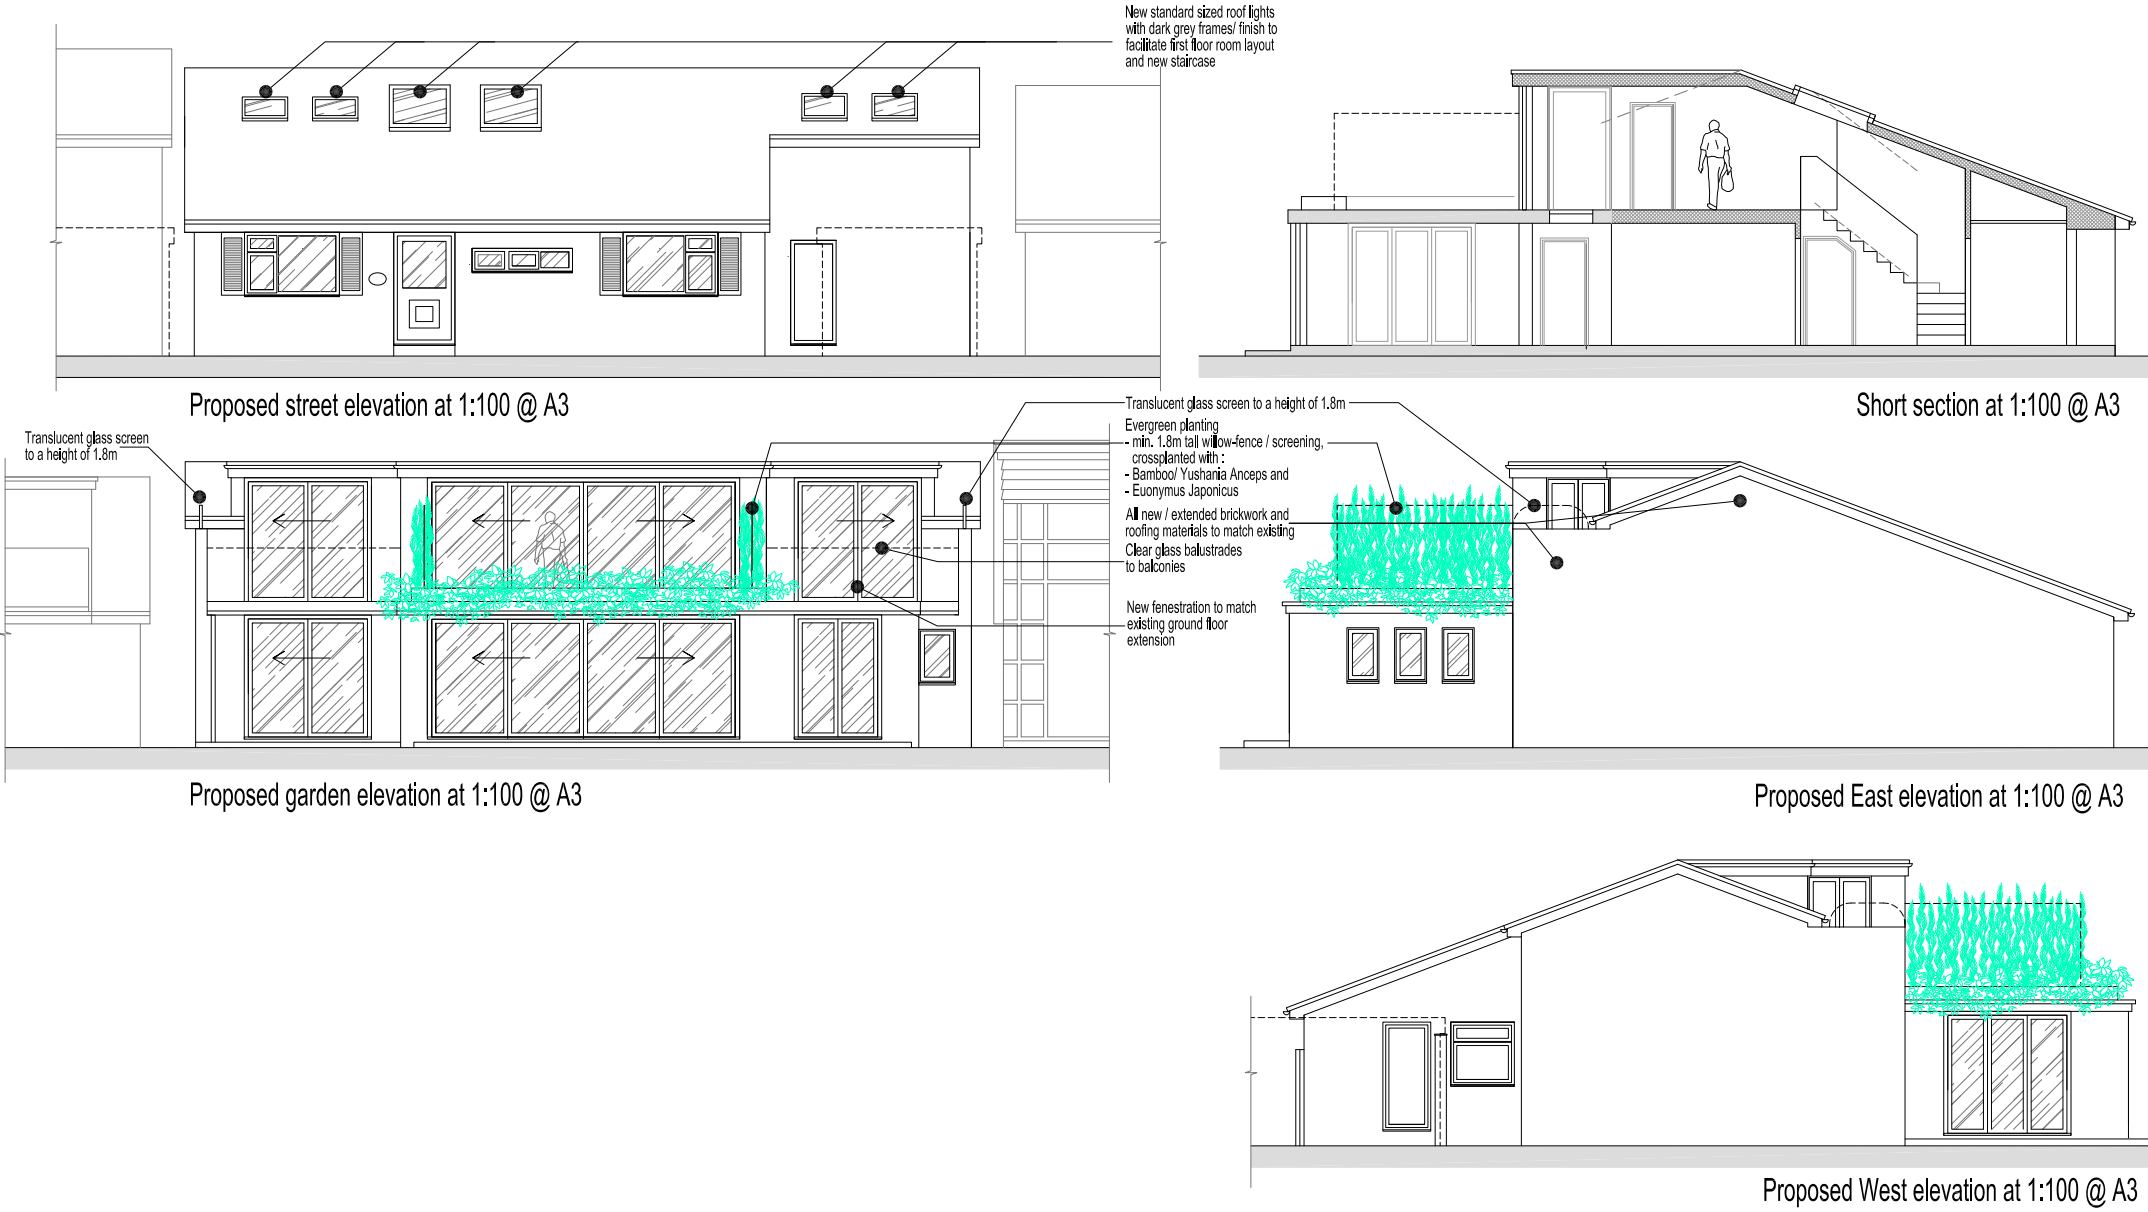

E	nk	First floor updated to client's comments	28.04.21	
D	nk	Fenestration updated to client's comments	10.03.20	
C	nk	Balustrade to 'sea-view lounge' further clarified to planners' comments	17.12.19	
B	nk	Design further developed to client's and planner's comments	21.10.19	
A	nk	Design further developed to client's comments	24.09.19	
no.	by	chk.	revision	date



client and project title

11 FERRING MARINE
FERRING BN12 5PP

NOKU Architecture

33 Rutland Gate, London SW7 1PD
email: noku@gmx.net

All dimensions must be confirmed on site prior to construction.
This drawing is copyright and must not be reproduced, copied or passed on without written consent of NOKU Architecture

drawing title

PROPOSED
ELEVATIONS AND
MAIN SECTION

by n.k
date 27.08.19

chk.
scale 100 [A3]

no. P5

rev. E

1cm