


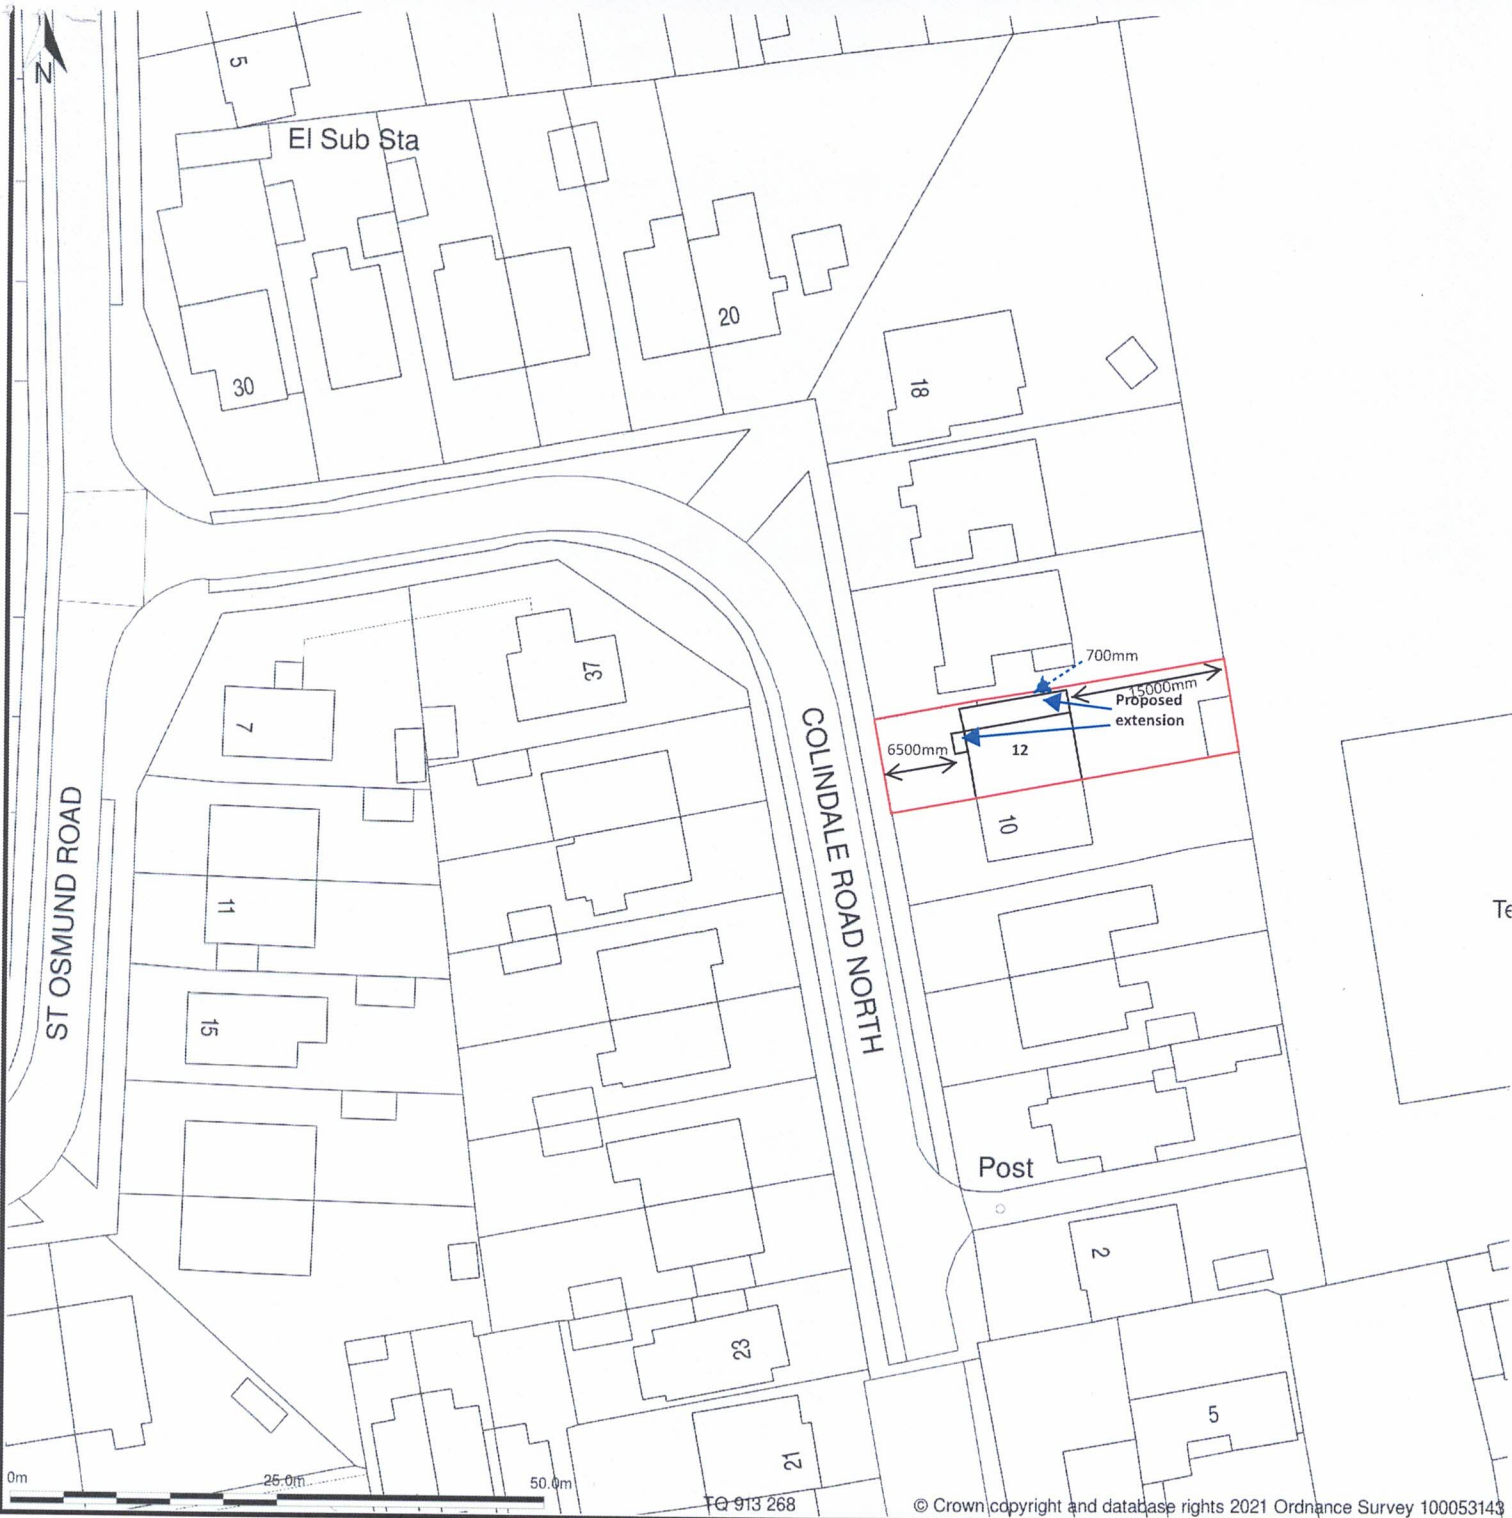

BLOCK PLAN 1:500

A3

Site Plan shows area bounded by: 509062.3, 102611.05 509203.72, 102752.47 (at a scale of 1:1250), OSGridRef: TQ 913 268. The representation of a road, track or path is no evidence of a right of way. The representation of features as lines is no evidence of a property boundary. Produced on 3rd Oct 2021 from the Ordnance Survey National Geographic Database and incorporating surveyed revision available at this date. Reproduction in whole or part is prohibited without the prior permission of Ordnance Survey. © Crown copyright 2021. Supplied by www.buyaplan.co.uk a licensed Ordnance Survey partner (100053143). Unique plan reference: #00672950-EF350B Ordnance Survey and the OS Symbol are registered trademarks of Ordnance Survey, the national mapping agency of Great Britain. Buy A Plan logo, pdf design and the www.buyaplan.co.uk website are Copyright © Pass Inc Ltd 2021

Buy A Plan
UK's Fastest and Easiest Planning Site

SITE PLAN 1:1250

S.Barrett C.Build E, CABE
Architectural & Party Wall Services
sbpartywalls@yahoo.co.uk
07974 715088



**12 COLINDALE ROAD NORTH,
FERRING**

BRUNN DISTRICT COUNCIL FG/82/22/NMA
UN DISTRICT COUNCIL FG/178/21/FF

