



A2

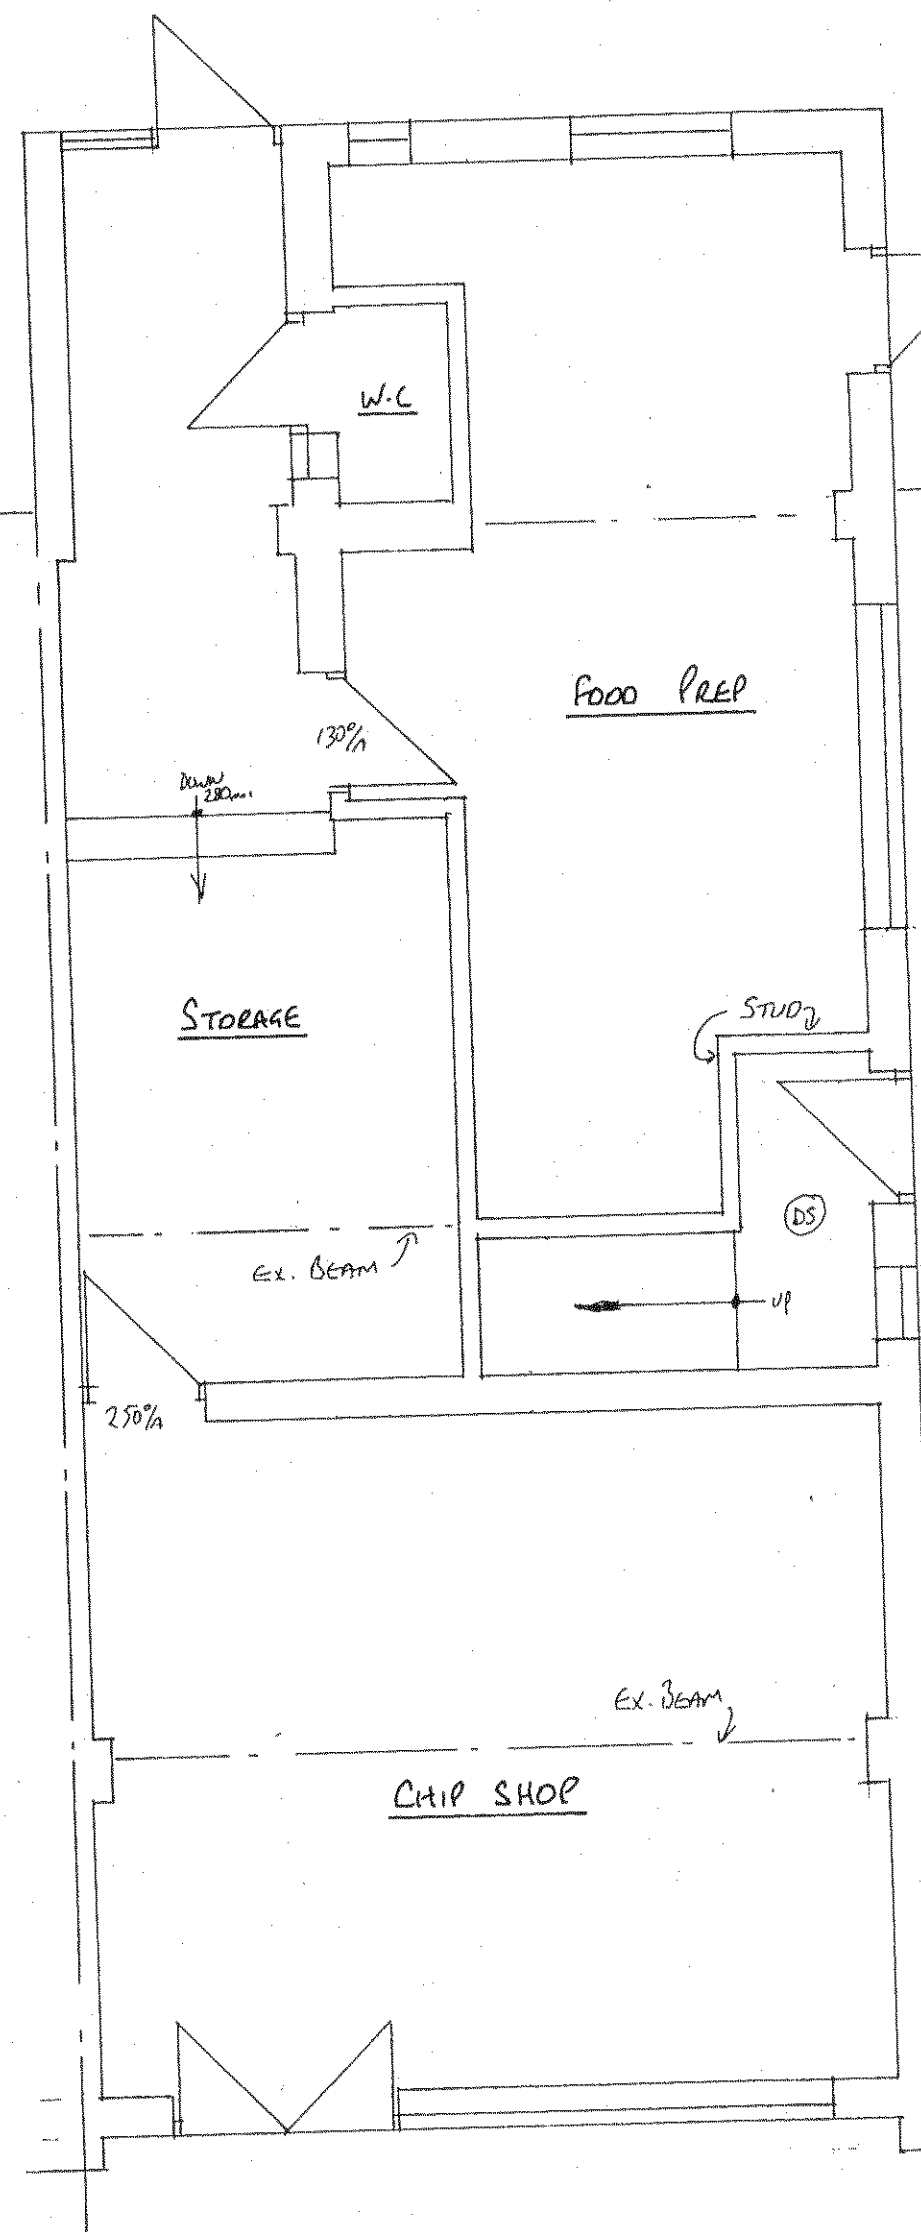

GROUND FLOOR PLAN



SECTION A-A

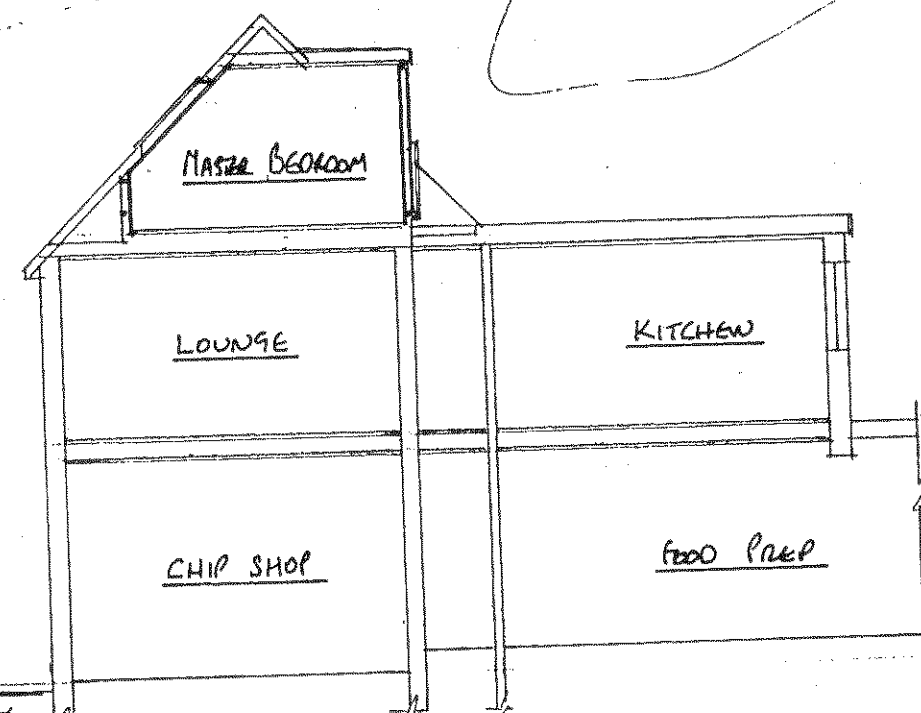

1:100

FRONT ELEVATION

1:100

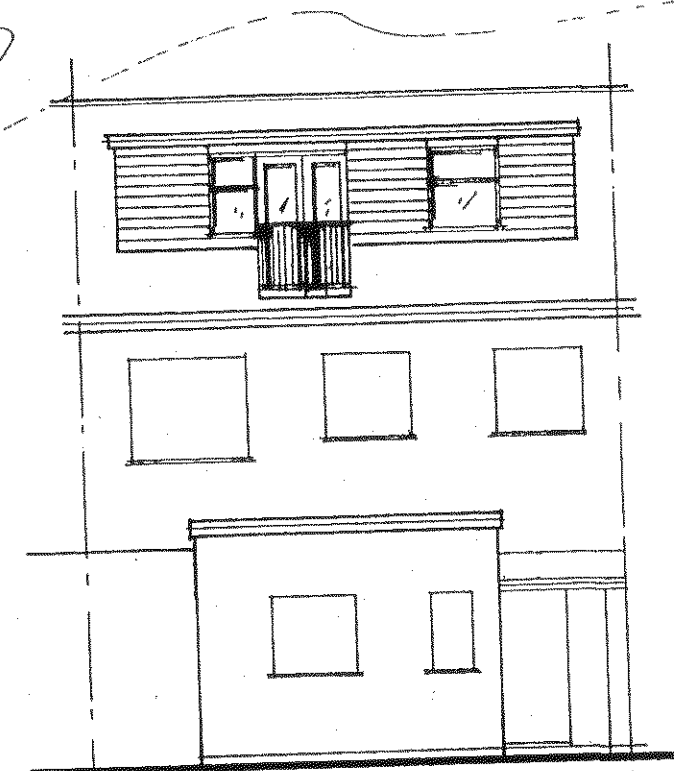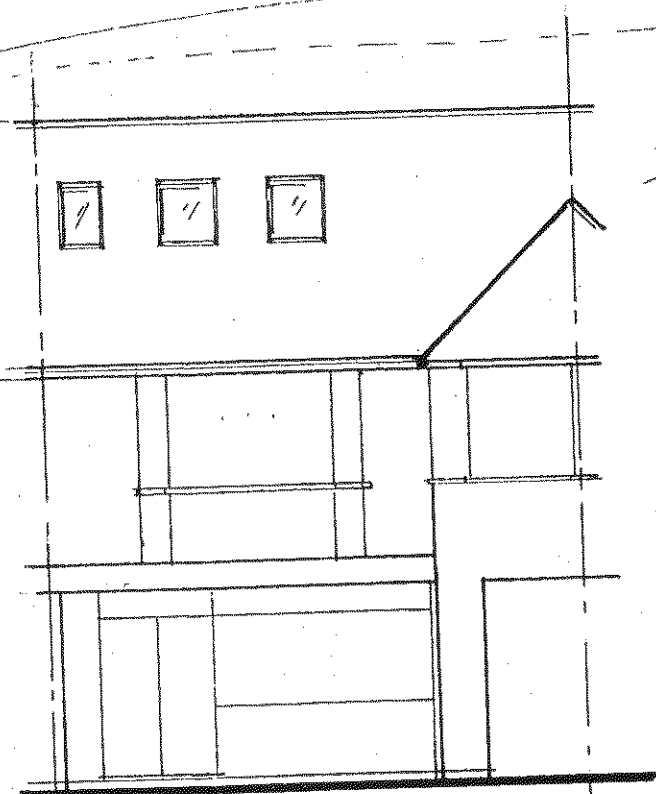


REAR ELEVATION

1:100

SIDE ELEVATION

1:100


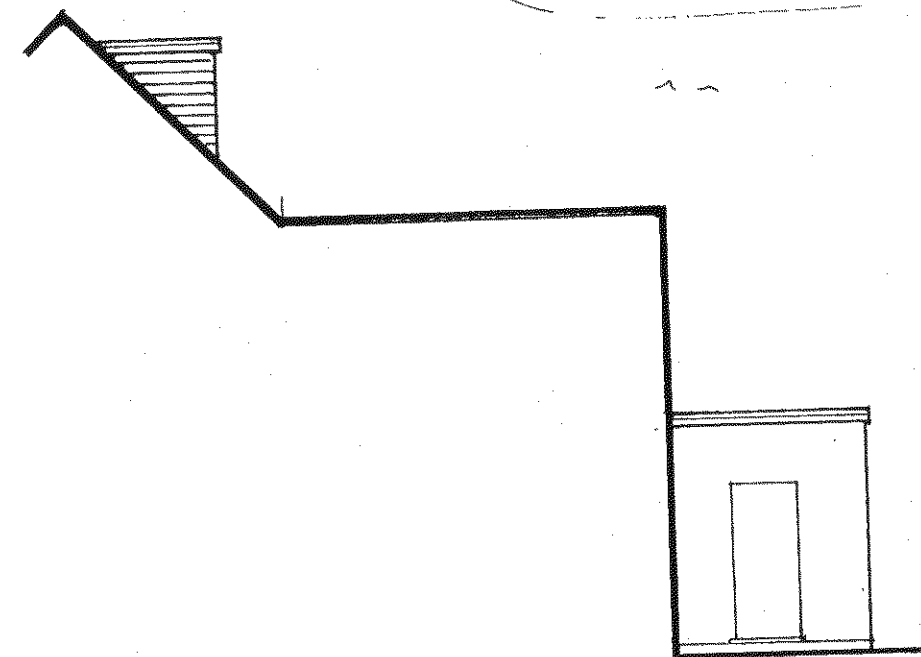


Premier by Design Ltd Building Consultants 01903 693180
Flat 116 Ferring Street, Ferring, West Sussex.



Mrs Ho


Drwg No: Prem/223

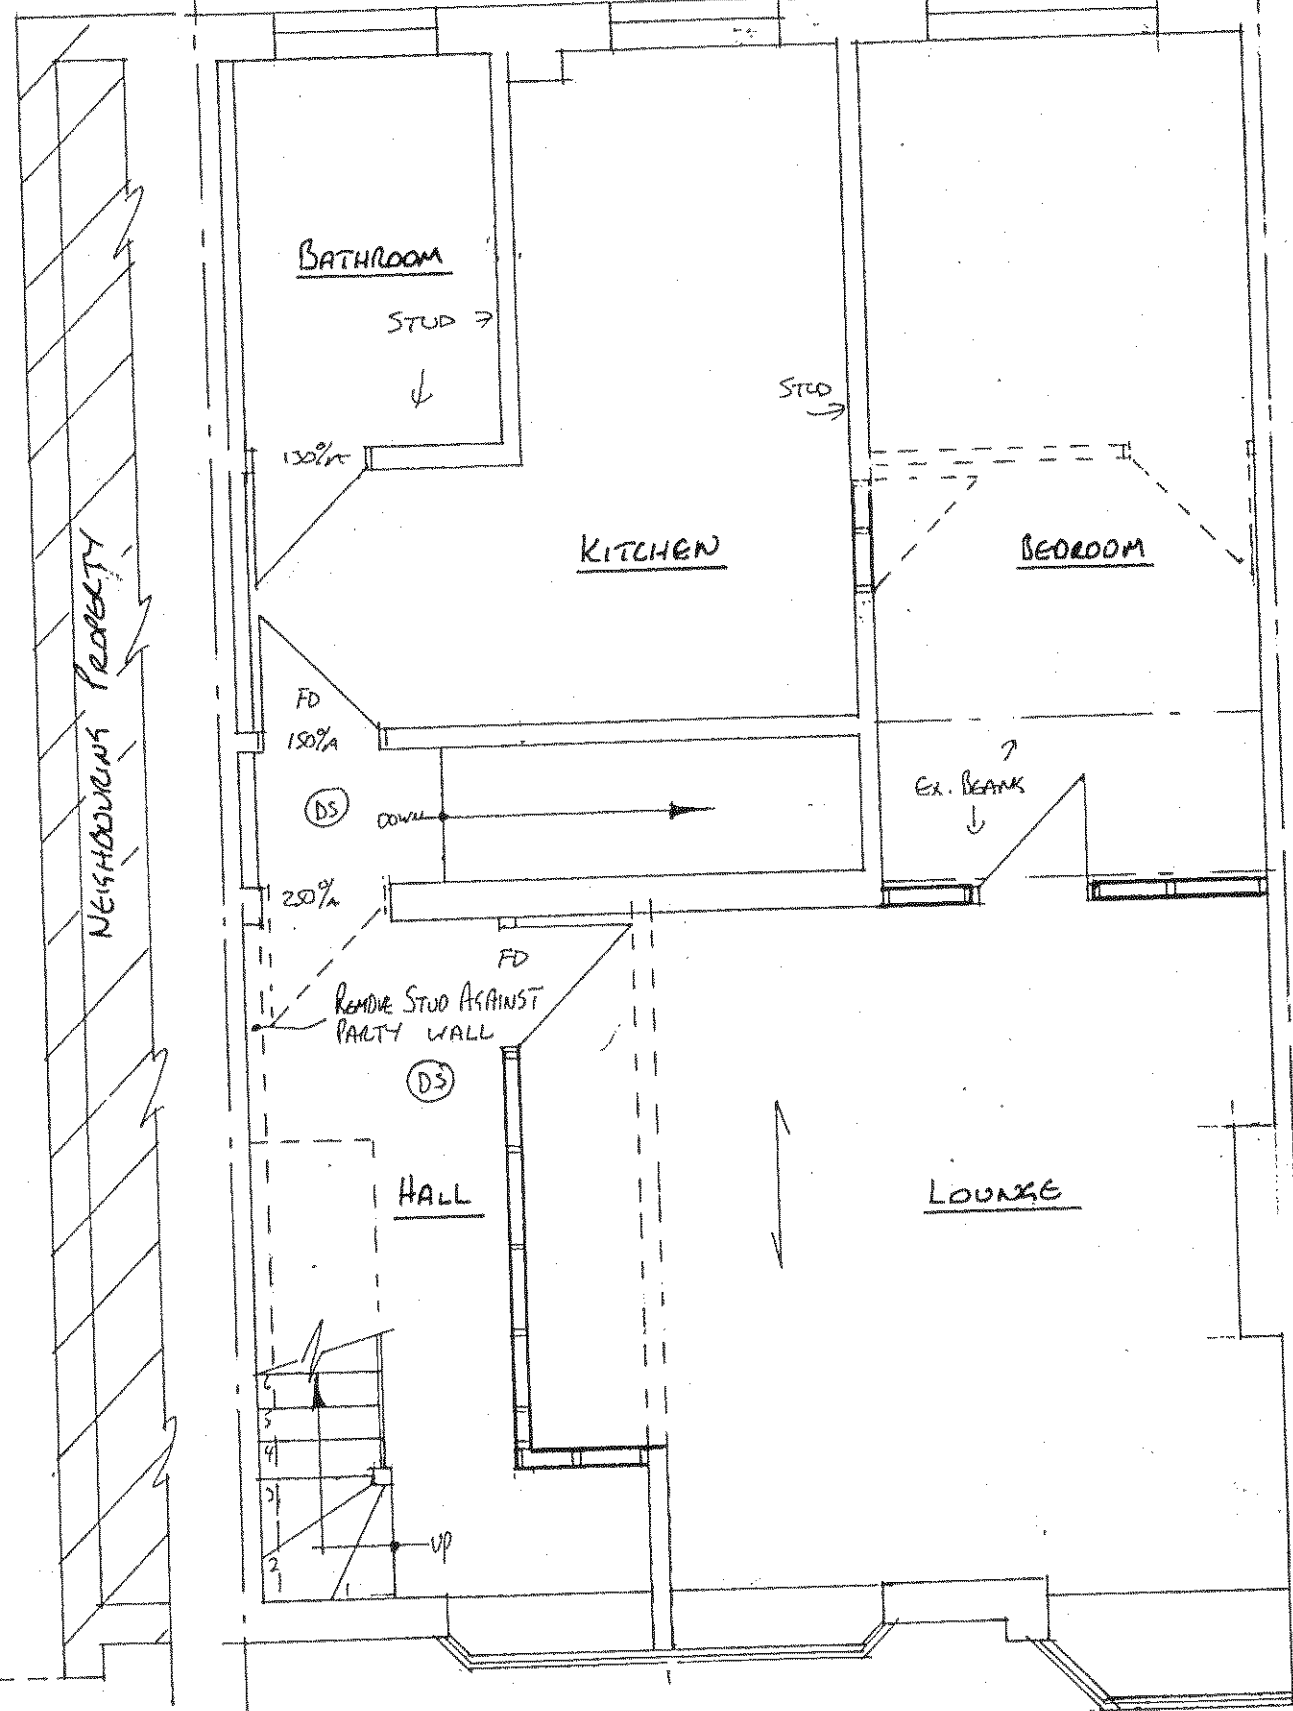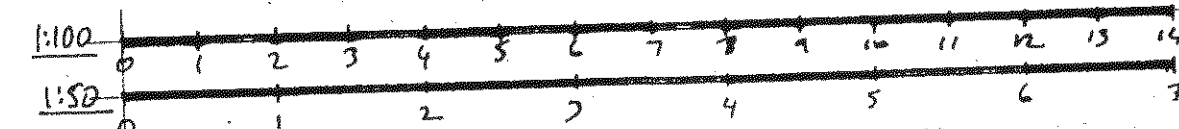

1:50

FIRST FLOOR PLAN

1:50

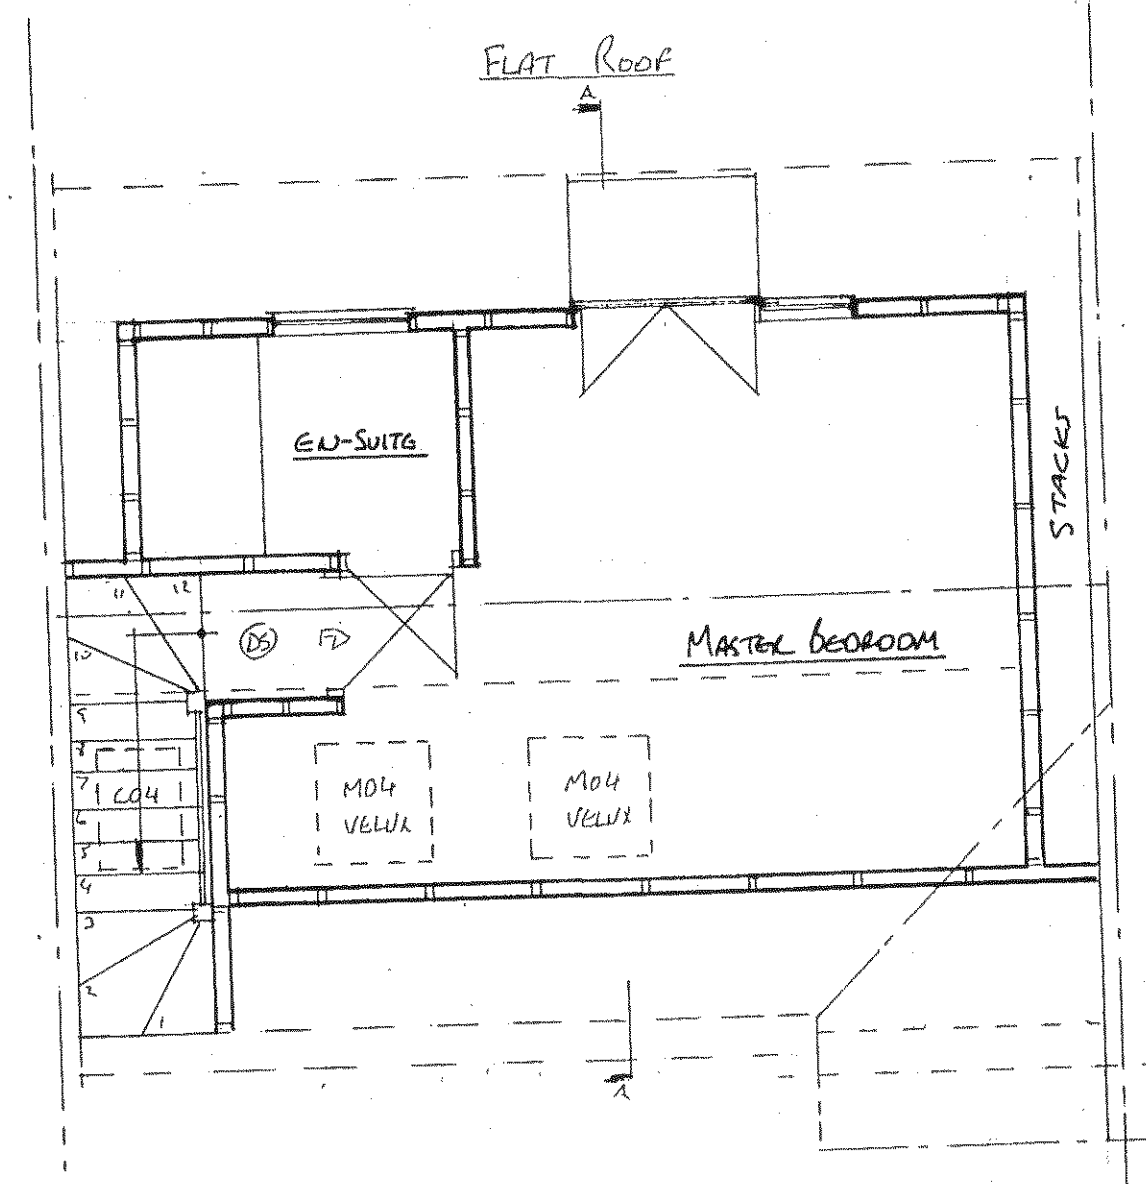

SECOND FLOOR PLAN

1:50