



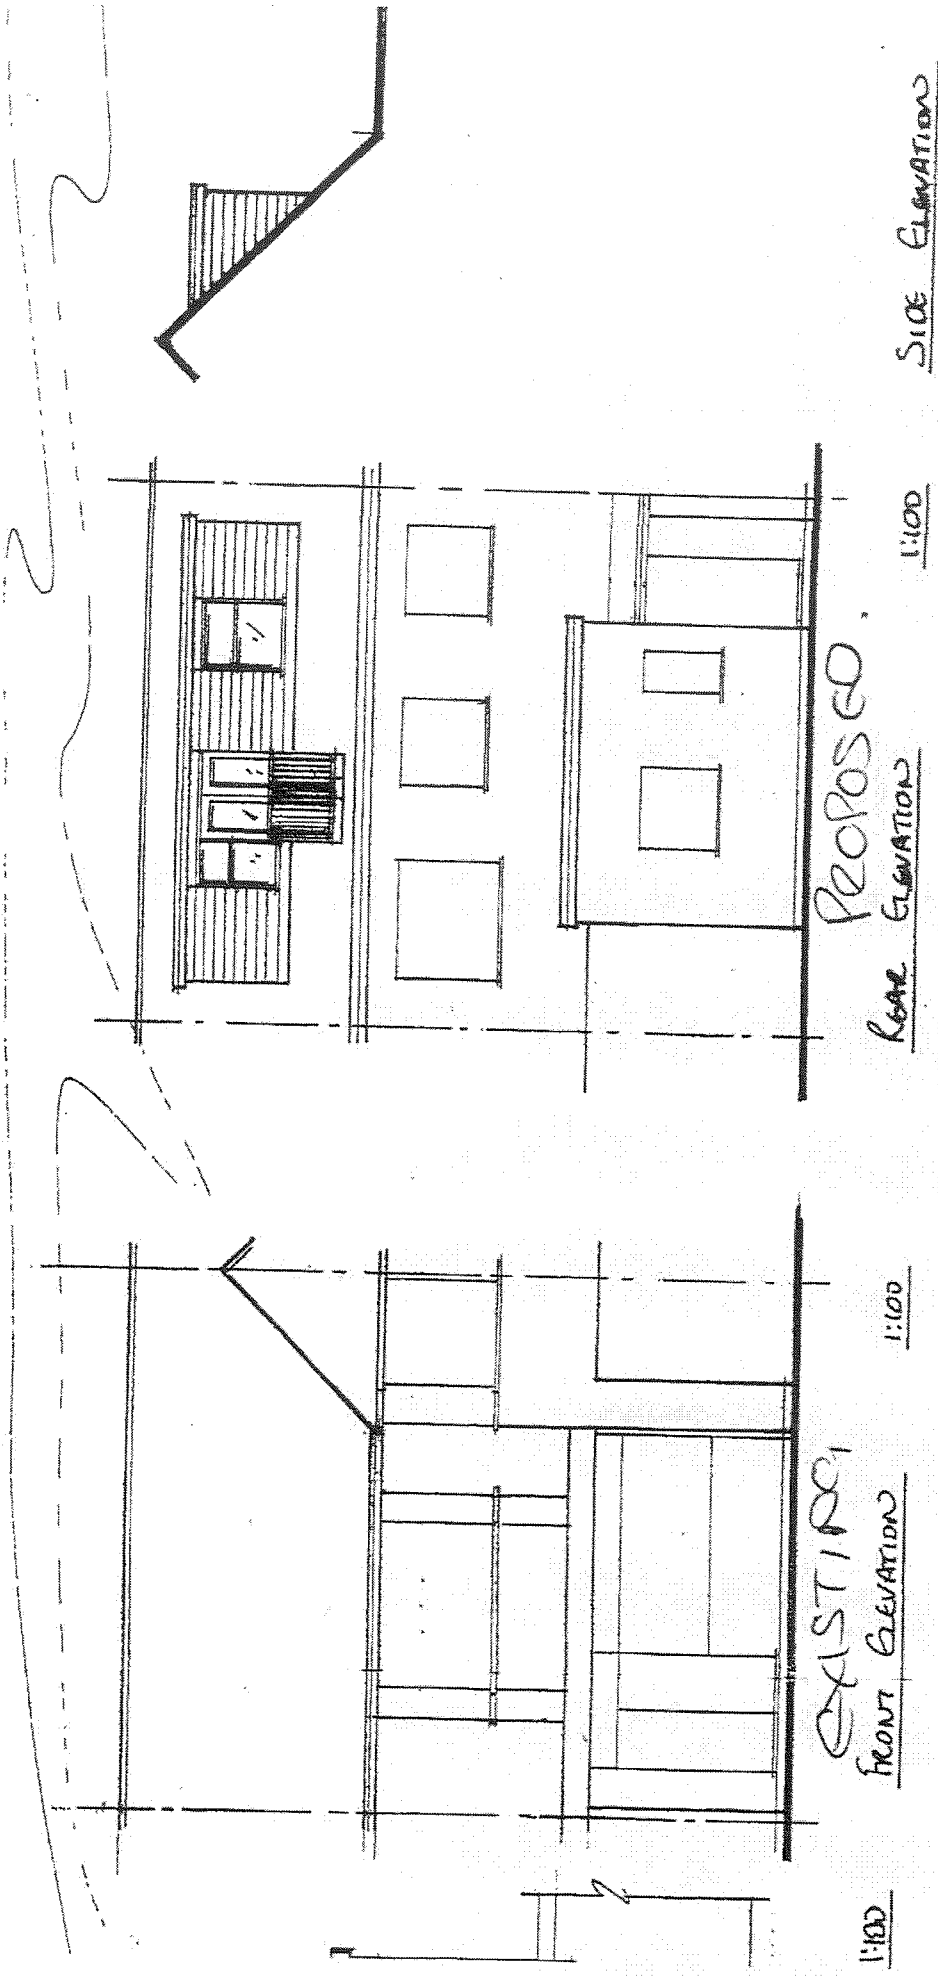

Premier by Design Ltd

Building Consultants

Flat 116 Ferring Street, Ferring, W

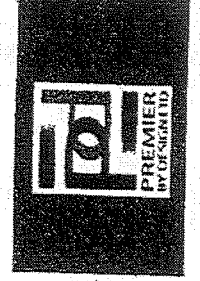

Mrs Ho

Drwg No: Pre