



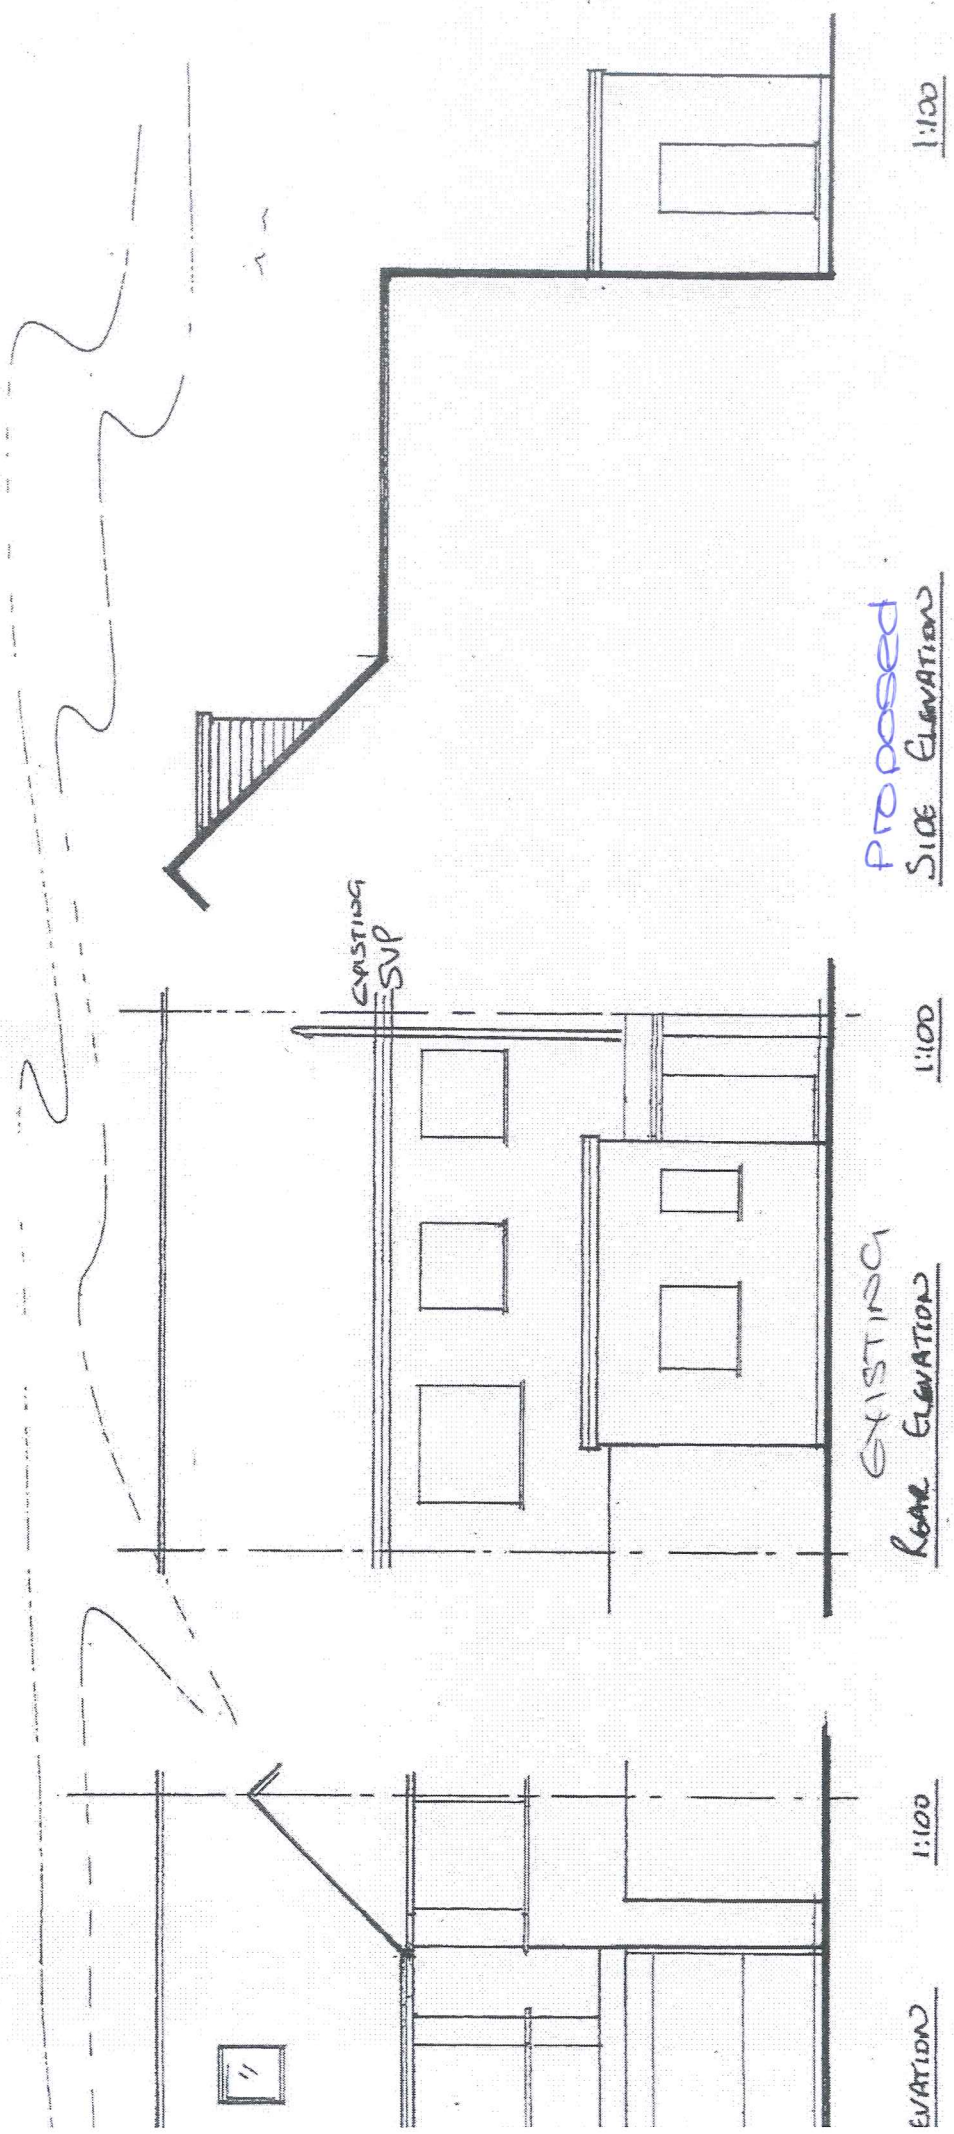

Premier by Design Ltd Building Consultants 01903 693180
 Flat 116 Ferring Street, Ferring, West Sussex.

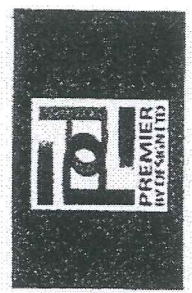

Mrs Ho
 Drwg No: Prem/223