



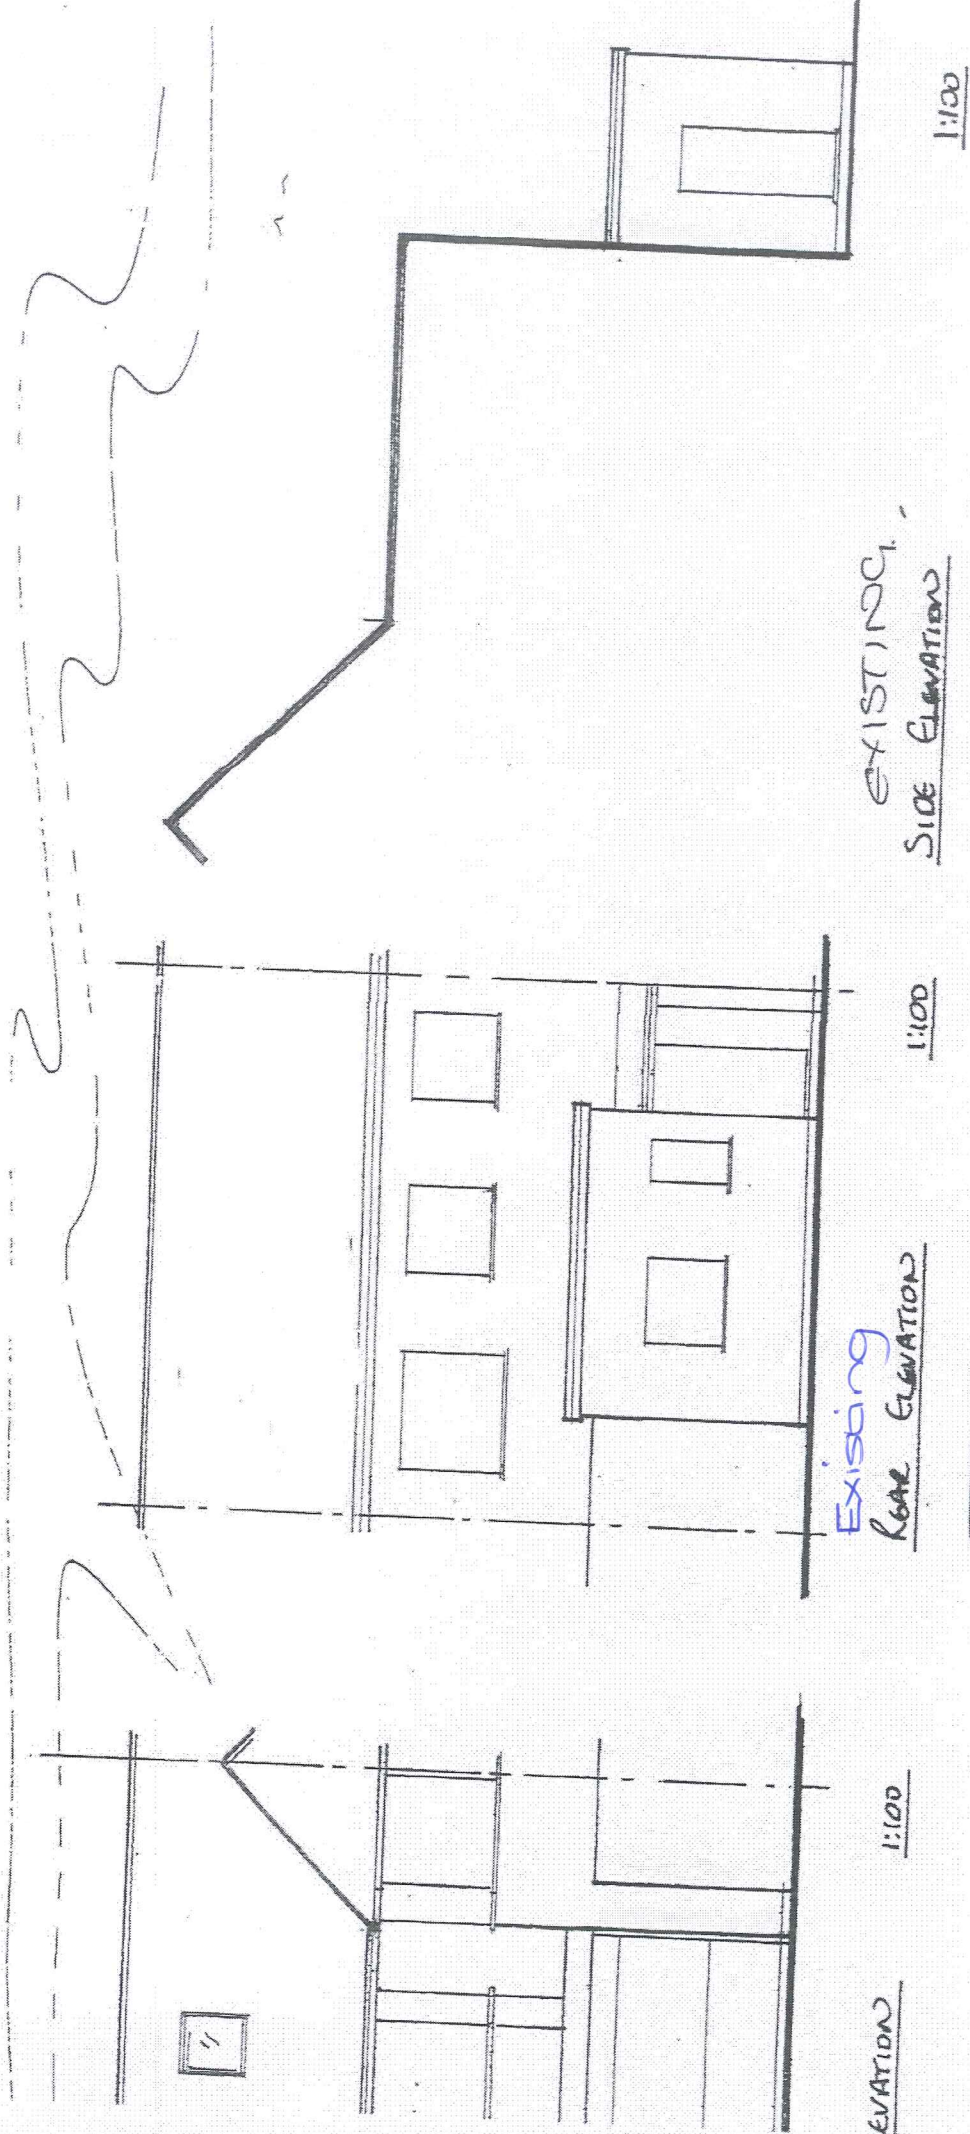

Premier by Design Ltd

Building Consultants 01903 693180

Flat 116 Ferring Street, Ferring, West Sussex.

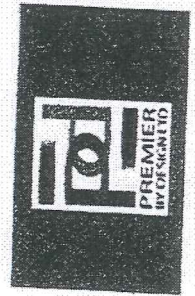

Mrs Ho

Drwg No: Prem/223