

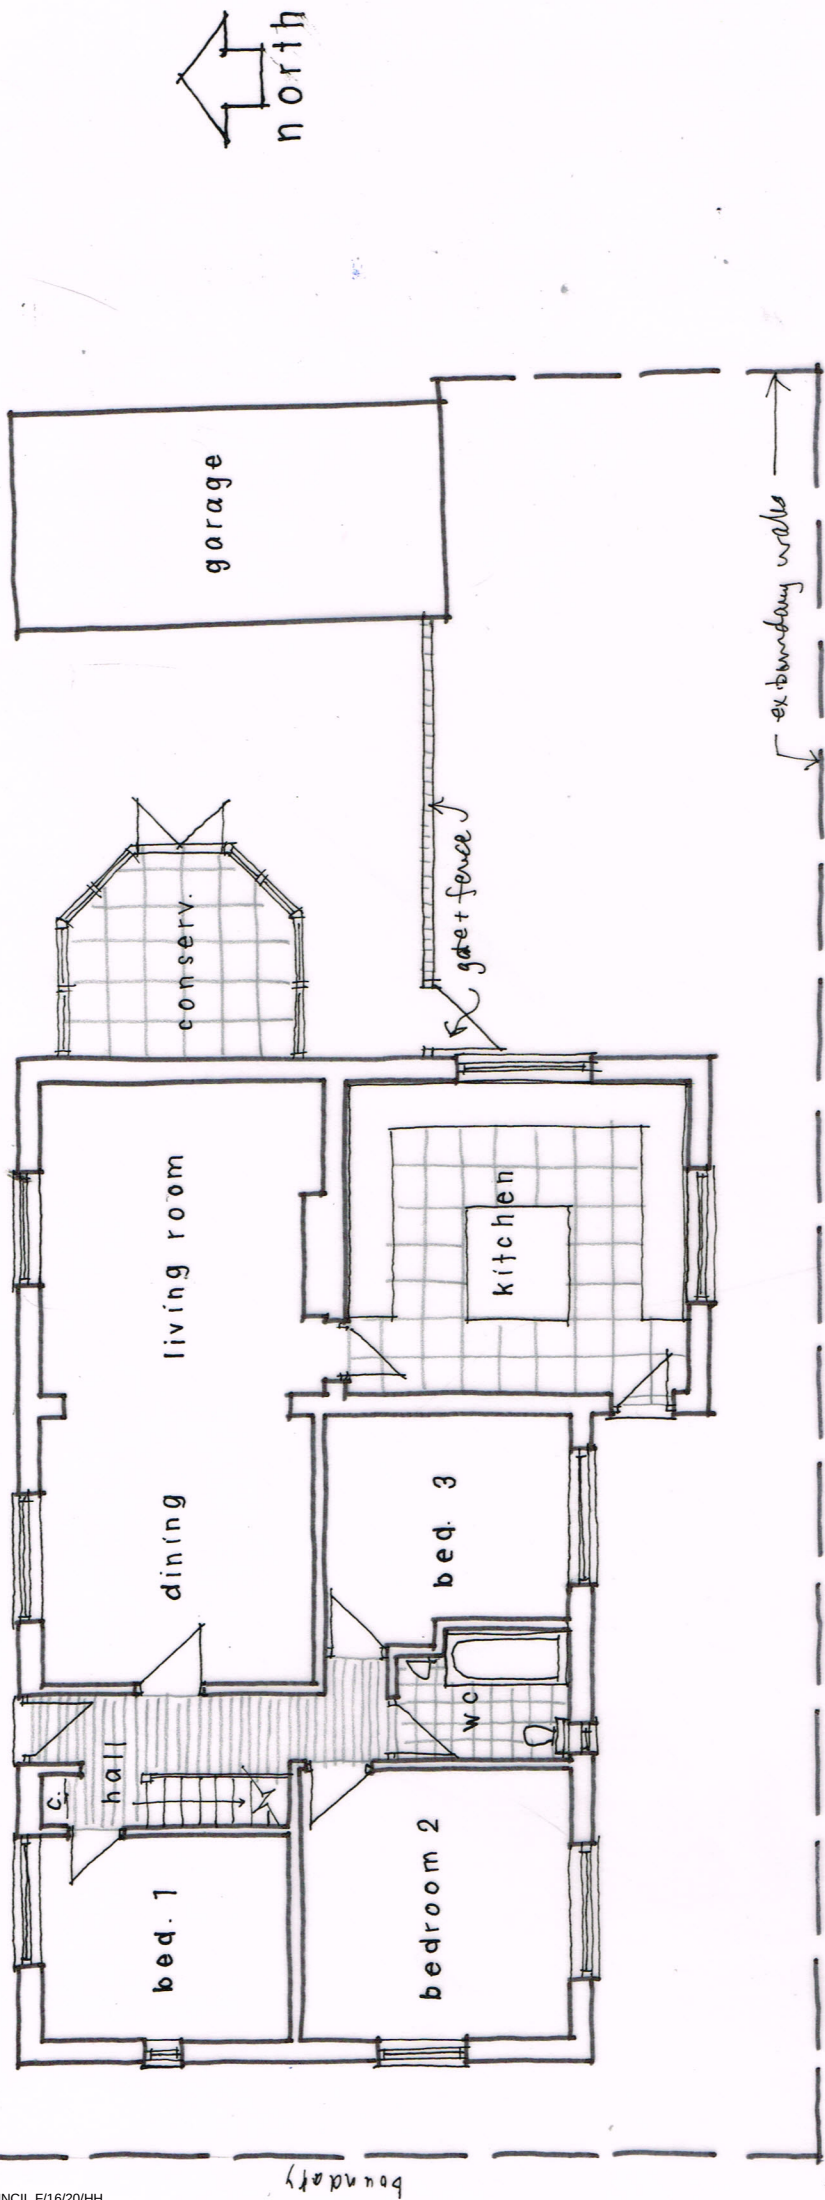


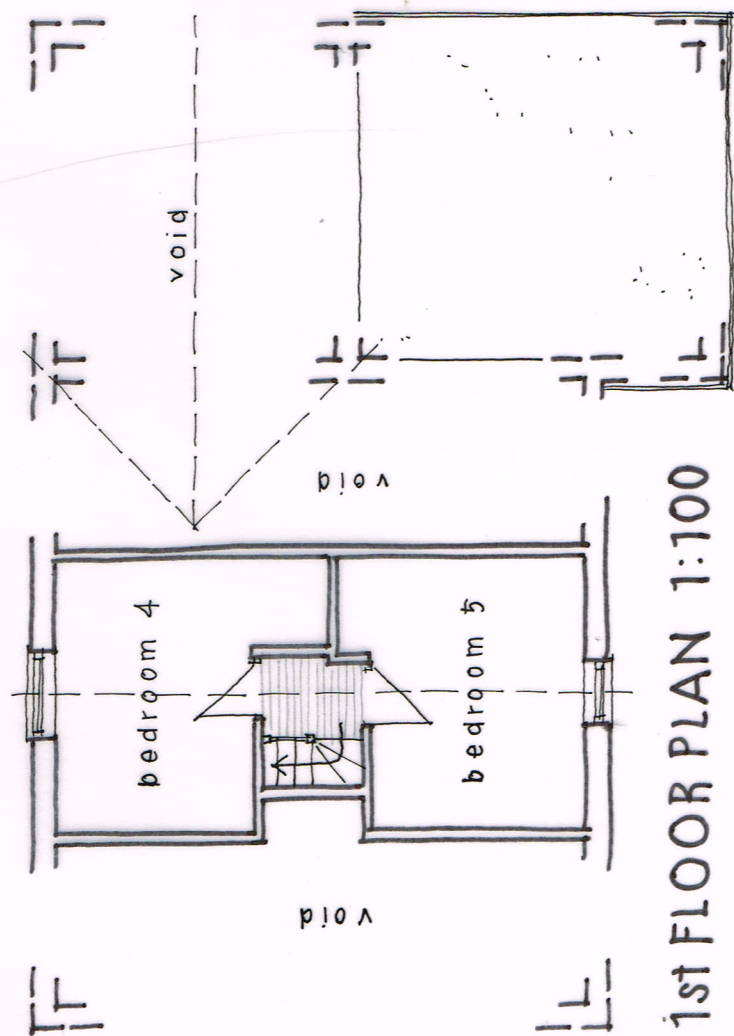

GROUND FLOOR PLAN 1:100 @ A3 / 1:50 @ A1

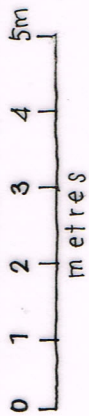

1st FLOOR PLAN 1:100

Wayne Gander MCIAT
Architectural Technologist
98 Durrington Lane, Worthing
West Sussex BN13 2RQ
E: waynegander09@gmail.com