


PROPOSED ELEVATIONS 1:100

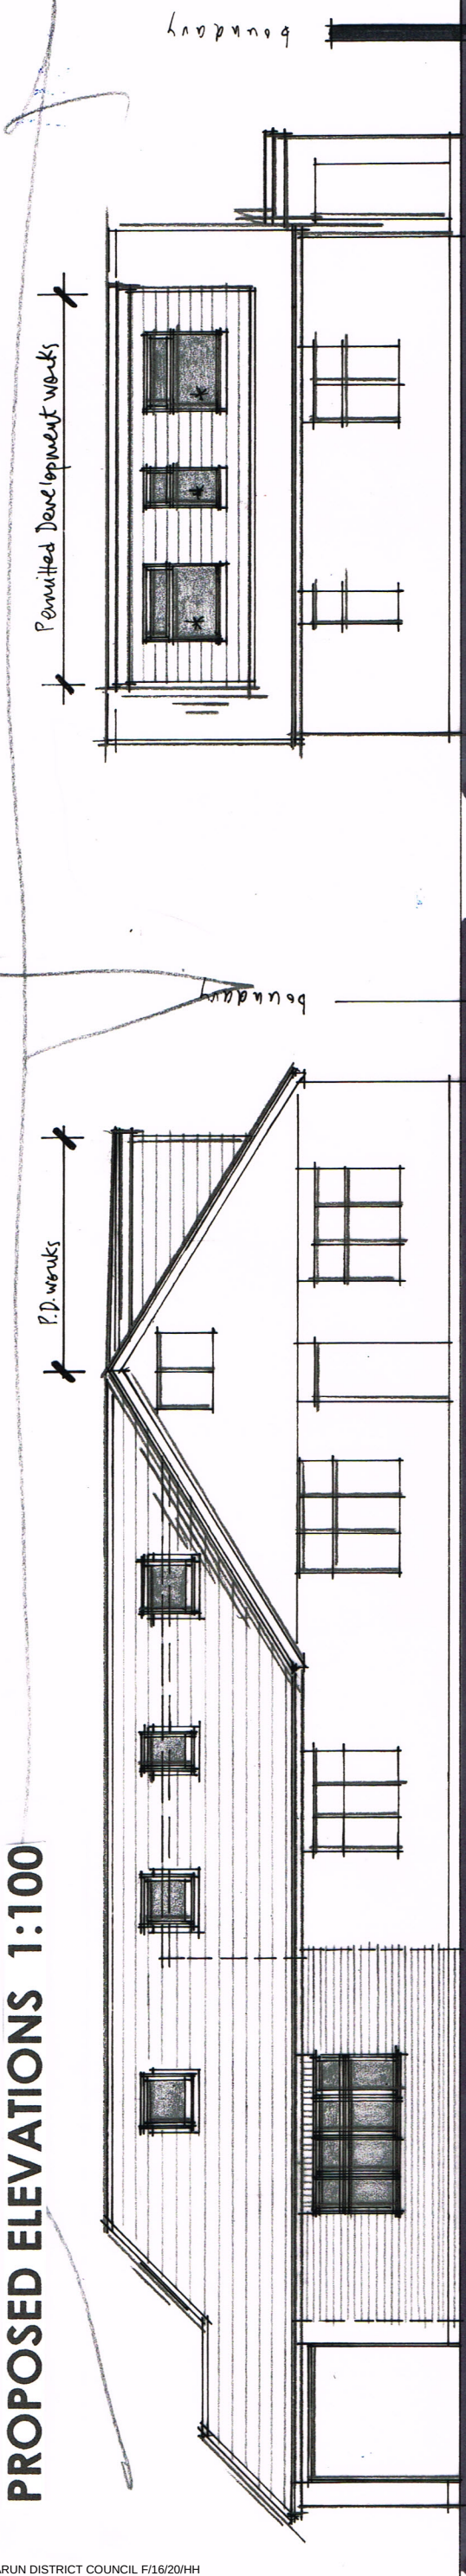

FRONT (n)

SIDE (w) ELEVATION 1:100 @ A3

SCHEDULE OF FINISHES

ELEVATIONS	-	face brickwork
WINDOWS	-	vertical tile hanging to dormer windows white PVCu plastic or grey powdercoated aluminium double glazed + velux rooflights
ROOF	-	black/grey slate with high performance felt or composite GRP to flat roof
EAVES	-	white PVCu and double glazed
R/W GOODS	-	black Floplast square line guttering with 63mm diameter downpipes

THE CONTRACTOR IS TO PROVIDE SAMPLES FOR APPROVAL BY THE CLIENT AND THE LOCAL PLANNING AUTHORITY WHERE REQUIRED.

Permitted development calculations for side (w) dormer window

Proposed works	
(i). New dormer window	
6.0x2.15h x 3.3d divide by 2 =	21.3m3
TOTAL VOLUME INCREASE	21.3m3

SIDE (e)

- Notes
1. All materials to be of similar appearance to the existing property.
 2. Rooflights shall not protrude more than 150mm above roof surface.
 3. Any side facing upper floor windows to be fixed shut up to 1.7m above FFL and obscure glass. *

1. Permitted development works
Side (west) dormer window
2. Planning permission works
Side (east) extension, side (e) &
rear (s) dormer windows

Figured dimensions to take precedence over scaled dimensions. The contractor is to verify all dimensions on site before commencing any works.

Any discrepancies whatsoever to be brought to the attention of the client immediately.

The copyright of this drawing is reserved and the drawing must not be disclosed without authority.

Project

15 LANGBURY LANE, FERRING

Proposed elevations

Client

Mr Adams

Drawing no.

FG/IL/04

Scale

AS SHOWN

Date

July 2020


Drawn By

WG

WAYNE GANDER MCIAT
Chartered Architectural Technologist

98 Durrington Lane
WORTHING
West Sussex
BN13 2RQ

Tel/Fax 01903 694817
Email - waynegander08@gmail.com

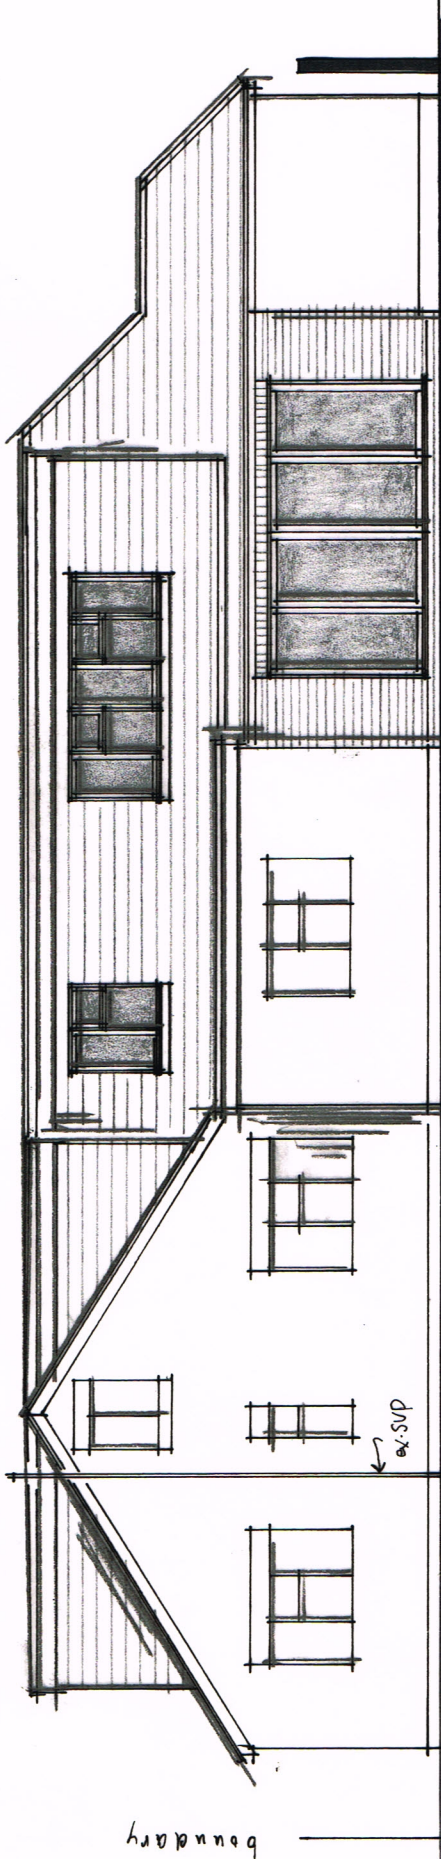

REAR (s)