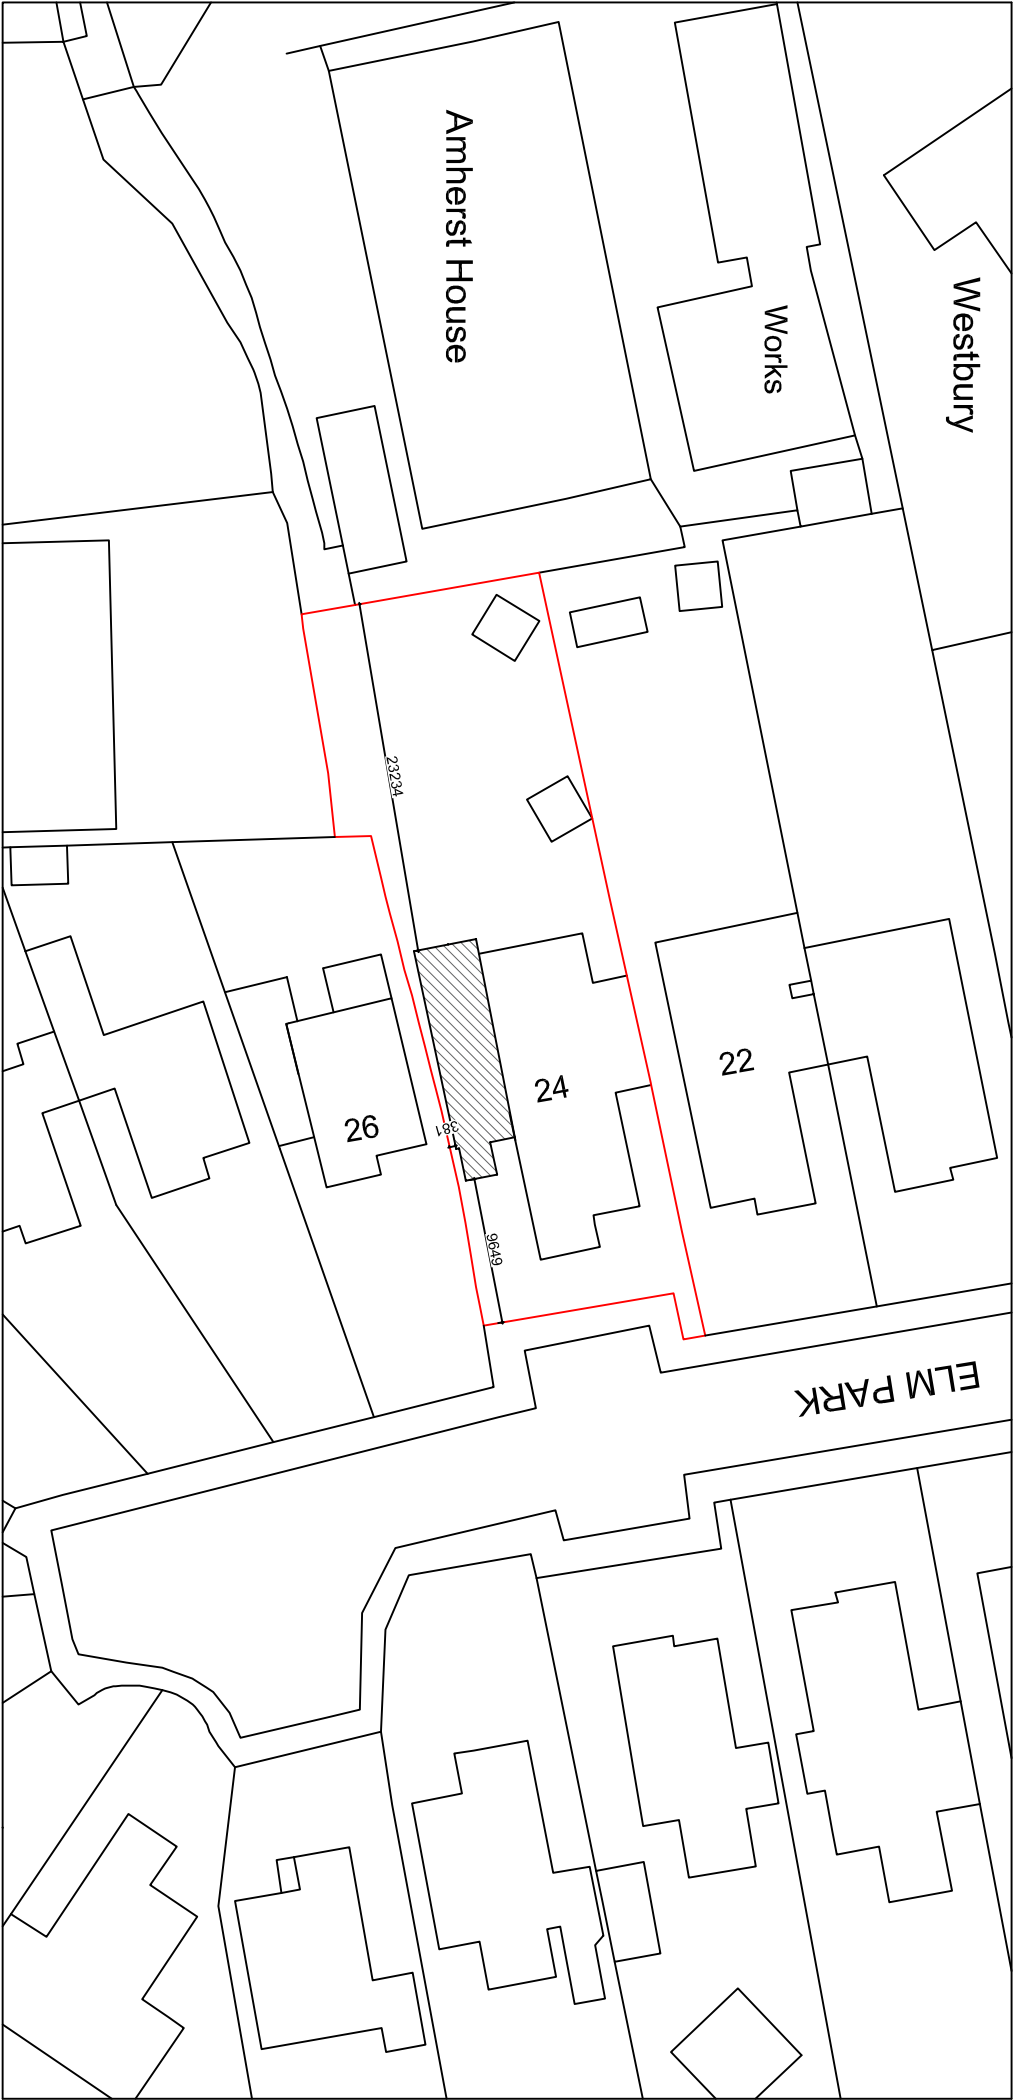


Your Home Plans Ltd
Chichester Enterprise Centre, Terminus
Road, Chichester, PO19 8TX
01243 908064
june@yourhomeplans.co.uk

24 Elm Park
Ferring
West Sussex
BN12 5RW

Block Plan

Project Number: 24ELM-21
Date: 30th April 2021
Drawn By: Your Home Plans Ltd
Checked By: JEG

Drawing No:
01

Scale: 1:500 A3