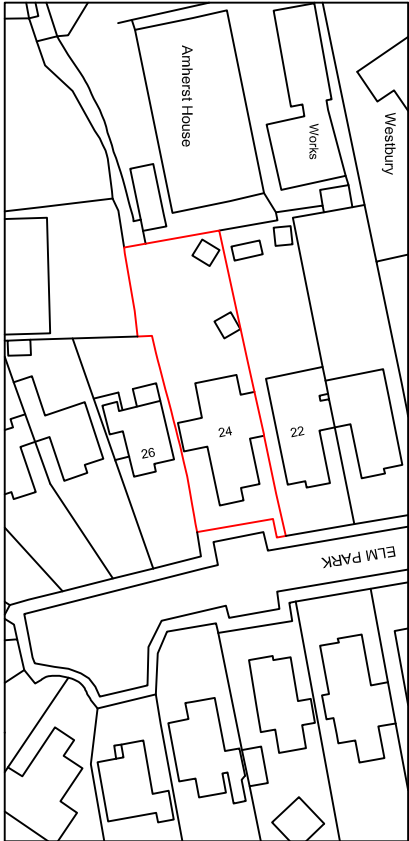


Your Home Plans Ltd Chichester Enterprise Centre, Terminus Road, Chichester, PO19 8TX 01243 908064 june@yourhomeplans.co.uk		24 Elm Park Ferring West Sussex BN12 5RW		Location Map	
Project Number: 24ELM21		Date: 30th April 2021		Drawing No: 01	
Drawn By: Your Home Plans Ltd		Checked By: JEG		Scale: 1:1250 A4	