




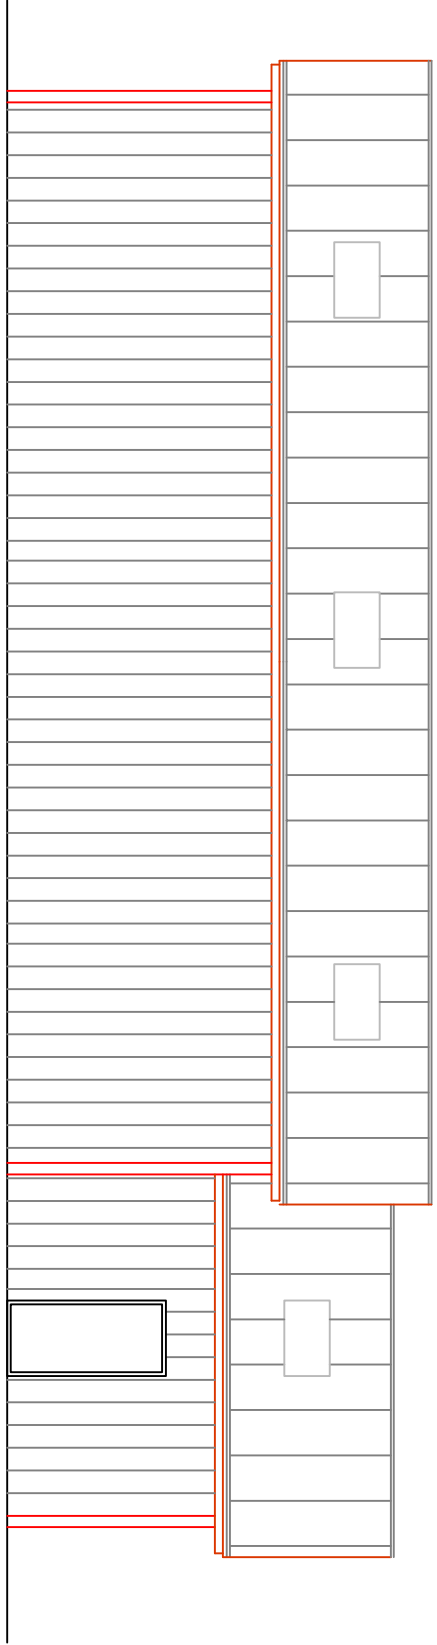



East

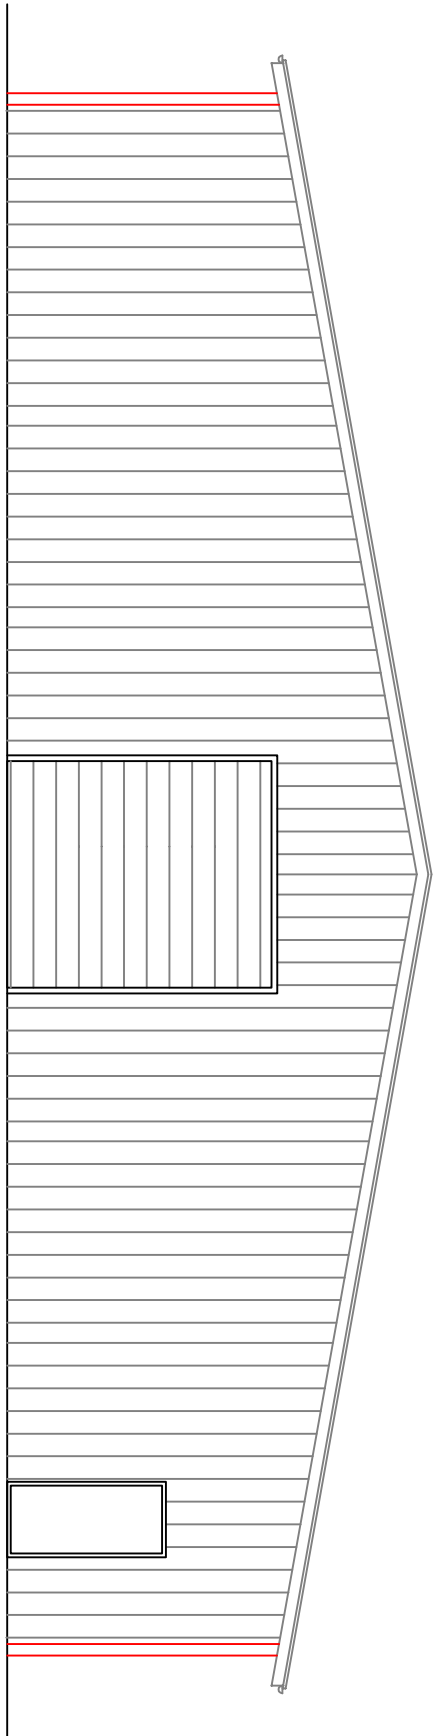

South

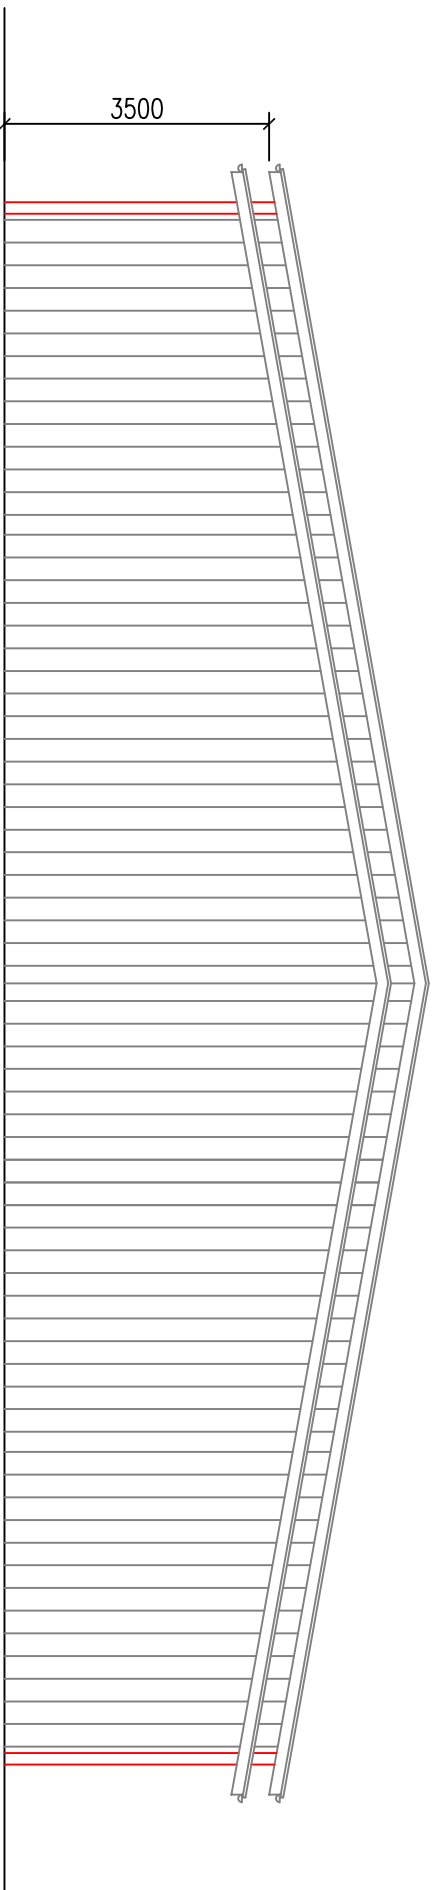

North

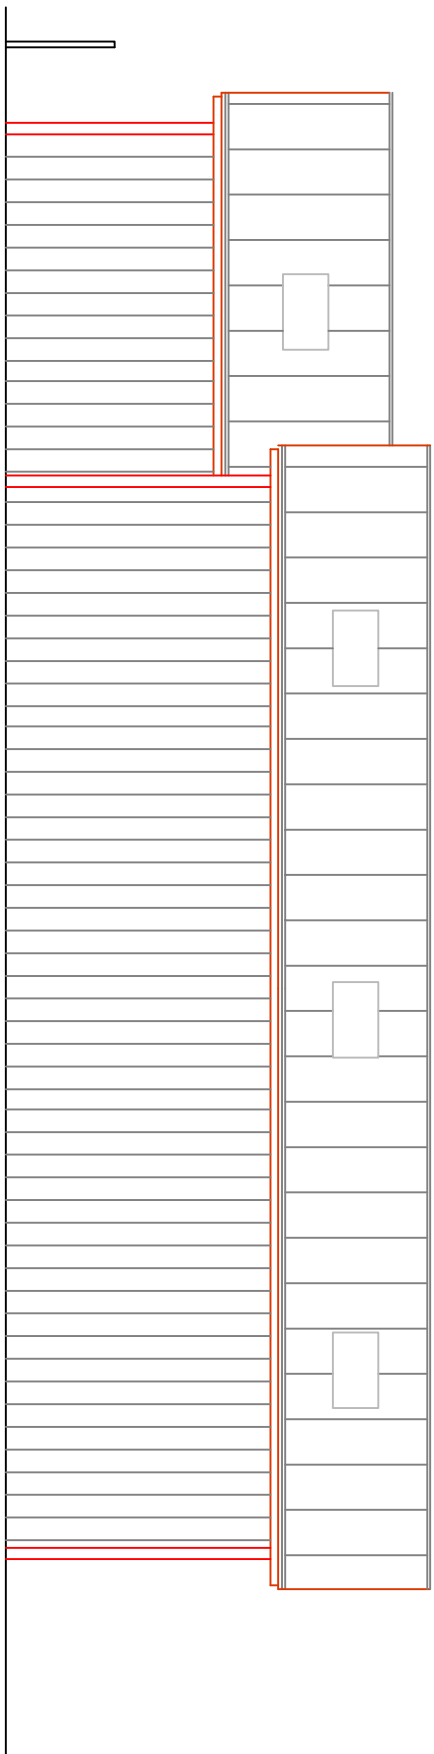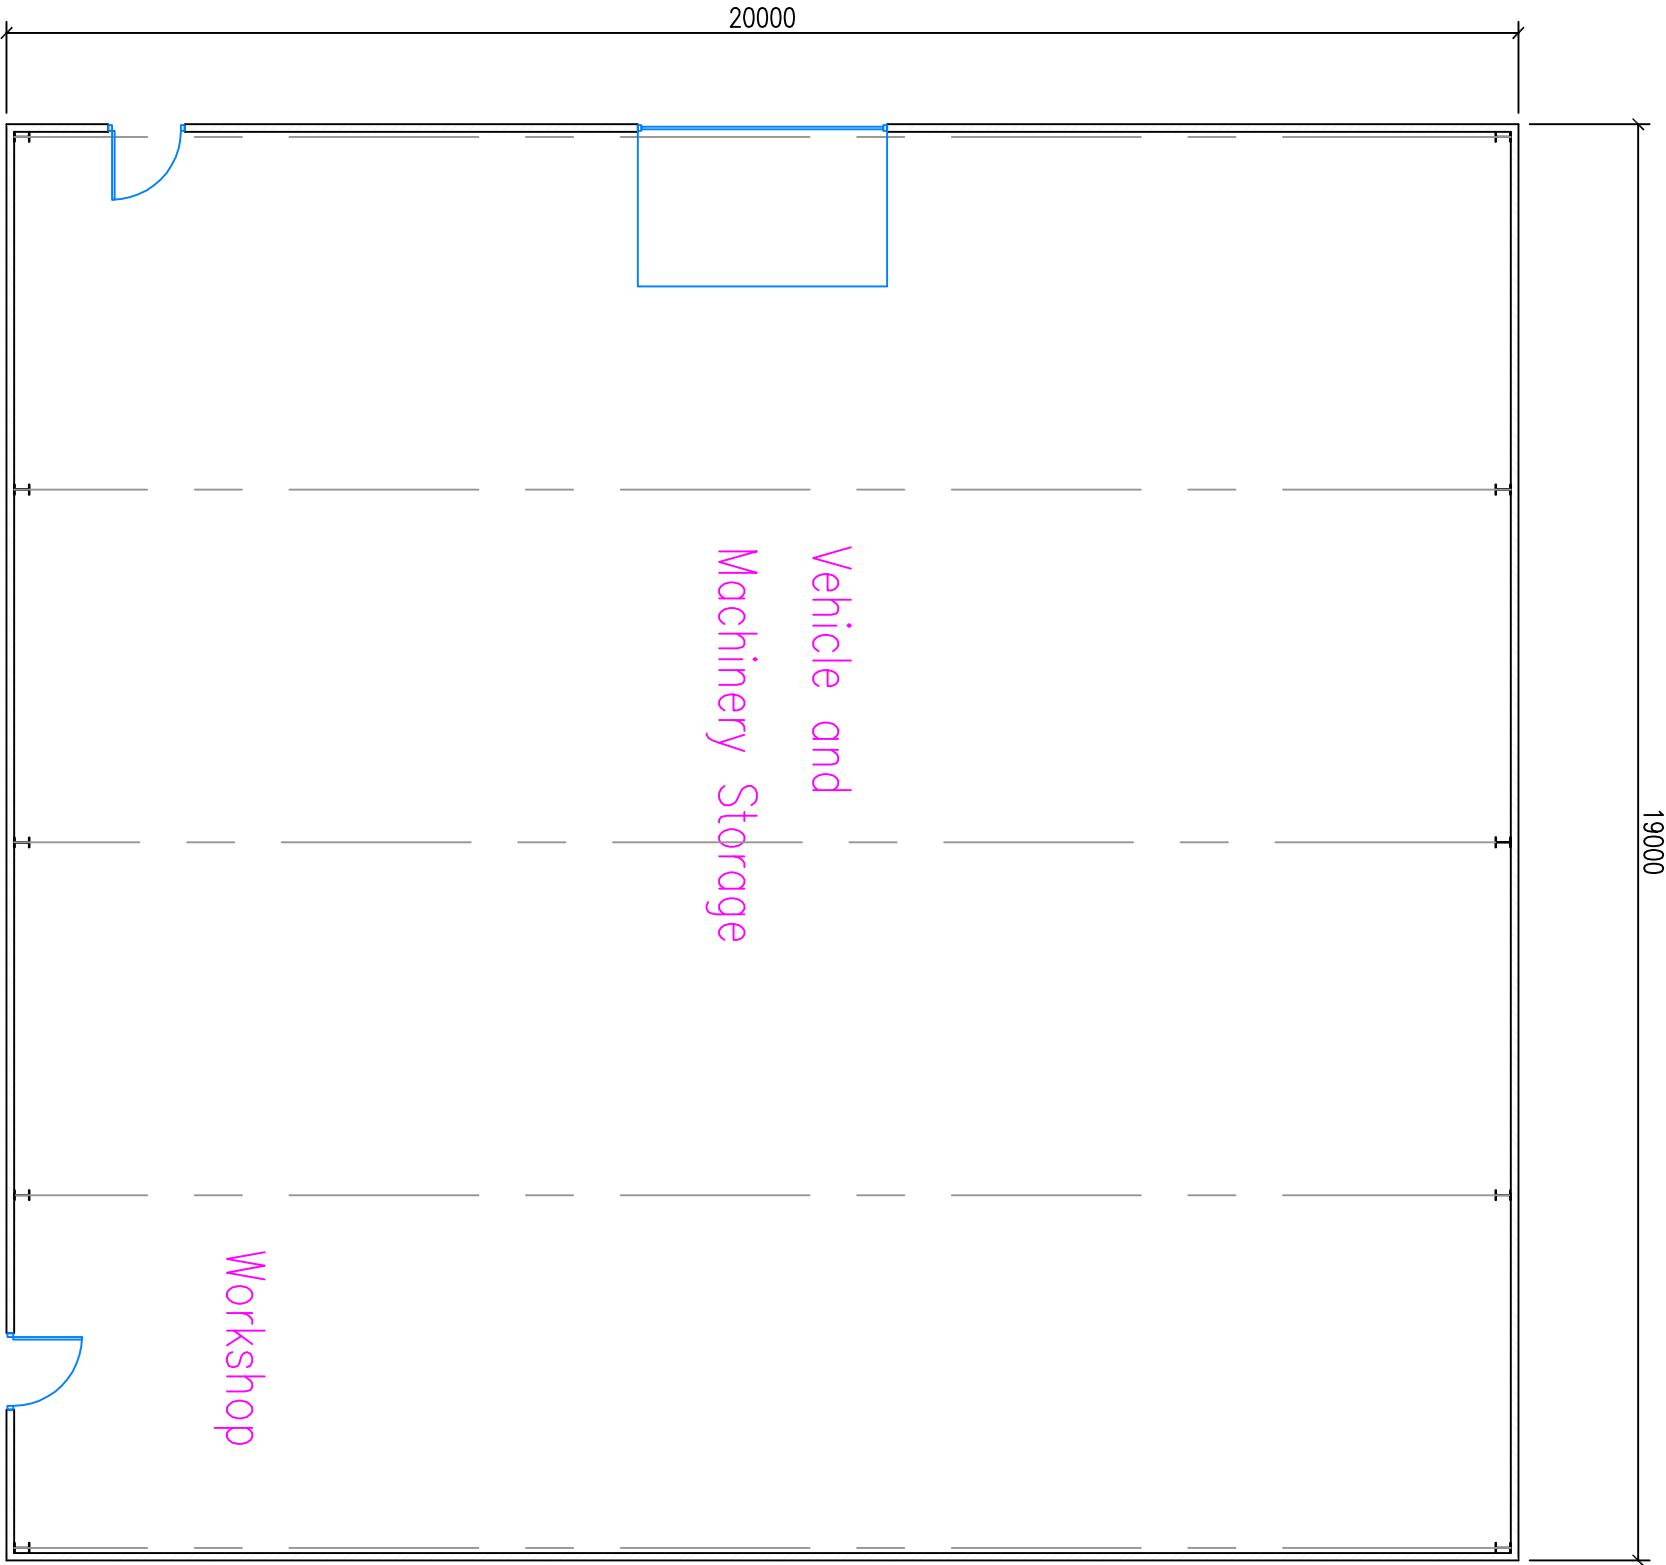

West

General Notes

|     |                |      |  |
|-----|----------------|------|--|
|     |                |      |  |
| No. | Revision/Issue | Date |  |

Firm Name and Address  
STEPHEN JUPP MRTPI  
CHARTERED TOWN PLANNER  
348 CHICHESTER ROAD  
BOGNOR REGIS  
PO21 5BX  
T: 01243 522113  
E: [stephenjuppsolutions.co.uk](mailto:sj@stephenjuppsolutions.co.uk)

Project Name and Address  
4F  
New Storage Barn  
Onslow Caravan Park  
Ferring

|         |            |       |    |
|---------|------------|-------|----|
| Project | ADC/5/14   | Sheet | 4F |
| Date    | 22.05.2015 |       |    |
| Scale   | 1:100 @ A1 |       |    |