


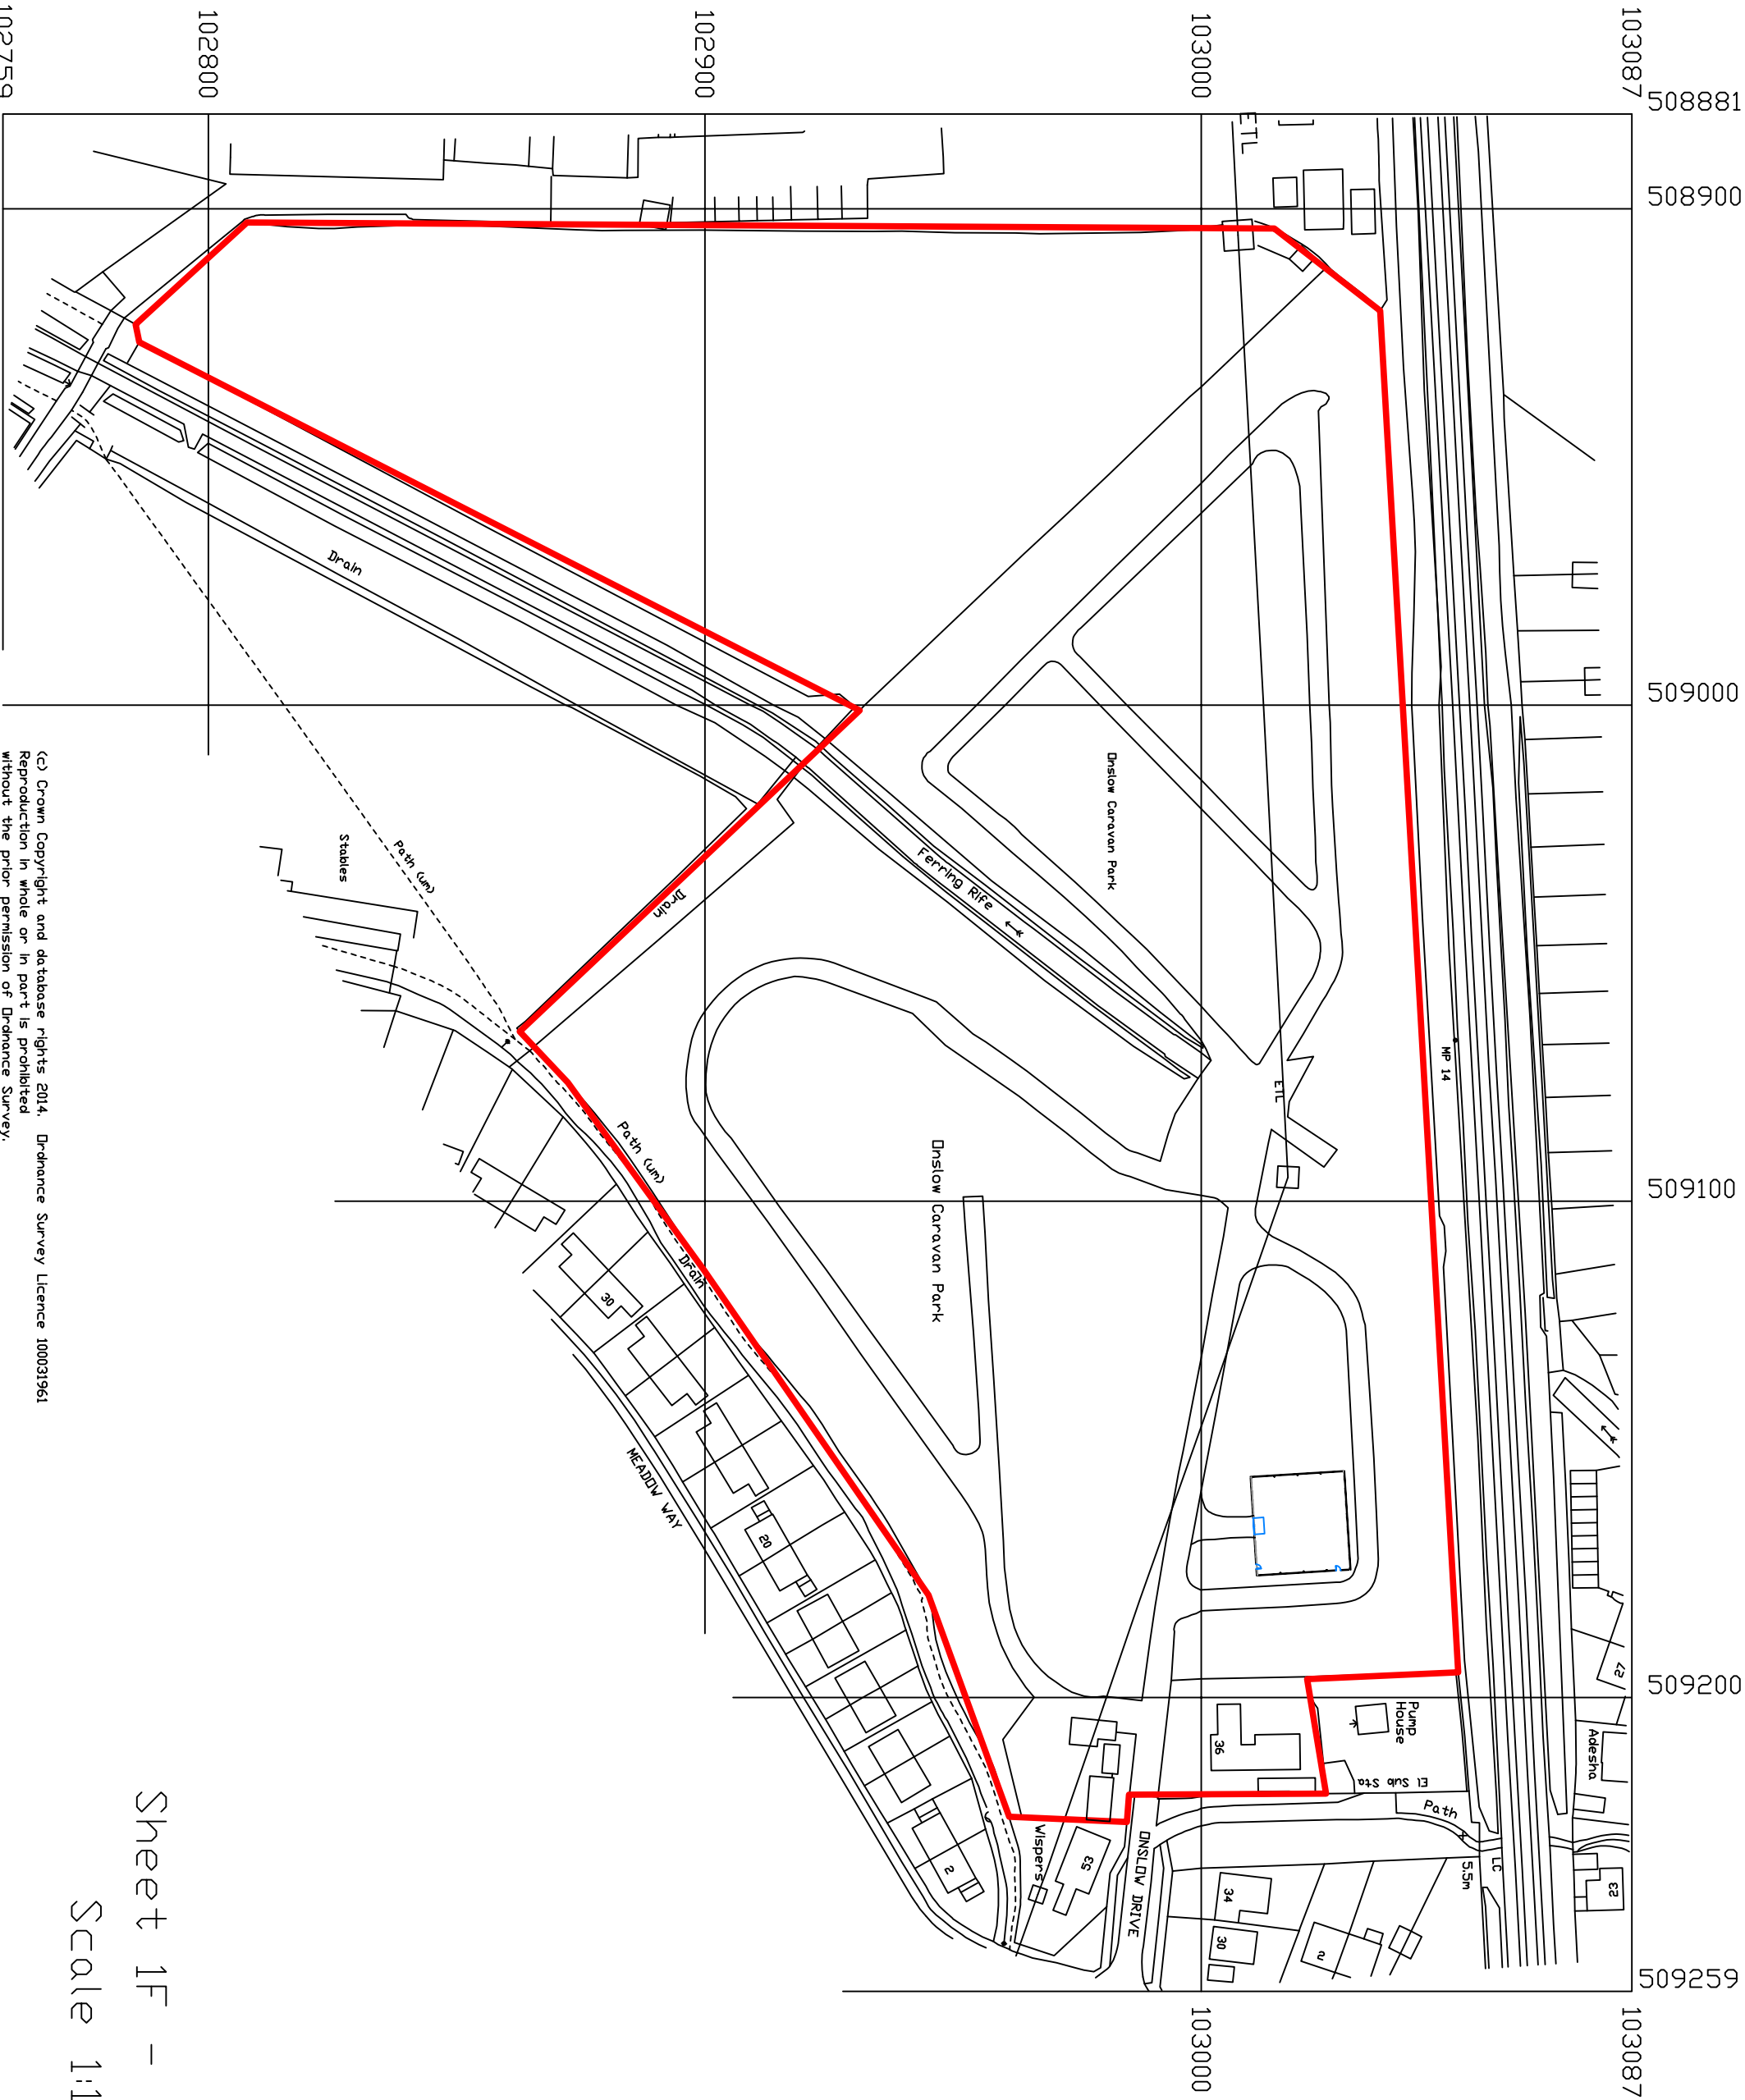

(c) Crown Copyright and database rights 2014. Ordnance Survey Licence 100031961
Reproduction in whole or in part is prohibited
without the prior permission of Ordnance Survey.

Sheet 1F – Location Plan

Scale 1:1250 @ A3