

Planning and Development Services
Arun District Council
Arun Civic Centre
Maltravers Road
Littlehampton
West Sussex
BN17 5LF

Developer Services
Southern Water
Sparrowgrove House
Sparrowgrove
Otterbourne
Hampshire
SO21 2SW

Tel: 0330 303 0119

Email: developerservices@southernwater.co.uk

Your Ref:

FG/85/15/PL

Our Ref:

PLAN-009988

Date:

18/06/2015

Dear Sir

Proposal: Demolition of three buildings & erection of replacement workshop & machinery store (amended to FG/161/14/PL).

Site: Onslow Caravan Park, Onslow Drive, Ferring, BN12 5RX.
FG/85/15/PL

Thank you for your letter of 02/06/2015.

Please find attached a plan of the sewer records showing the approximate position of foul rising main and foul sewer within the site. The exact position of the foul rising main and foul sewer must be determined on site by the applicant before the layout of the proposed development is finalised.

Please note:

- No development or new tree planting should be located within 3 metres either side of the centreline of the foul rising main and foul sewer.
- No new soakaways should be located within 5 metres of a public sewer.
- All existing infrastructure should be protected during the course of construction works.

Furthermore, due to changes in legislation that came in to force on 1st October 2011 regarding the future ownership of sewers it is possible that a sewer now deemed to be public could be crossing the above property. Therefore, should any sewer be found during construction works, an investigation of the sewer will be required to ascertain its condition, the number of properties served, and potential means of access before any further works commence on site.


The applicant is advised to discuss the matter further with Southern Water, Sparrowgrove House, Sparrowgrove, Otterbourne, Hampshire SO21 2SW (Tel: 0330 303 0119) or www.southernwater.co.uk".

The application details for this development indicate that the proposed means of surface water drainage for the site is via a watercourse. The Council's technical staff and the relevant authority for land drainage consent should comment on the adequacy of the proposals to discharge surface water to the local watercourse.

Yours sincerely


Developer Services

SOUTHERN WATER

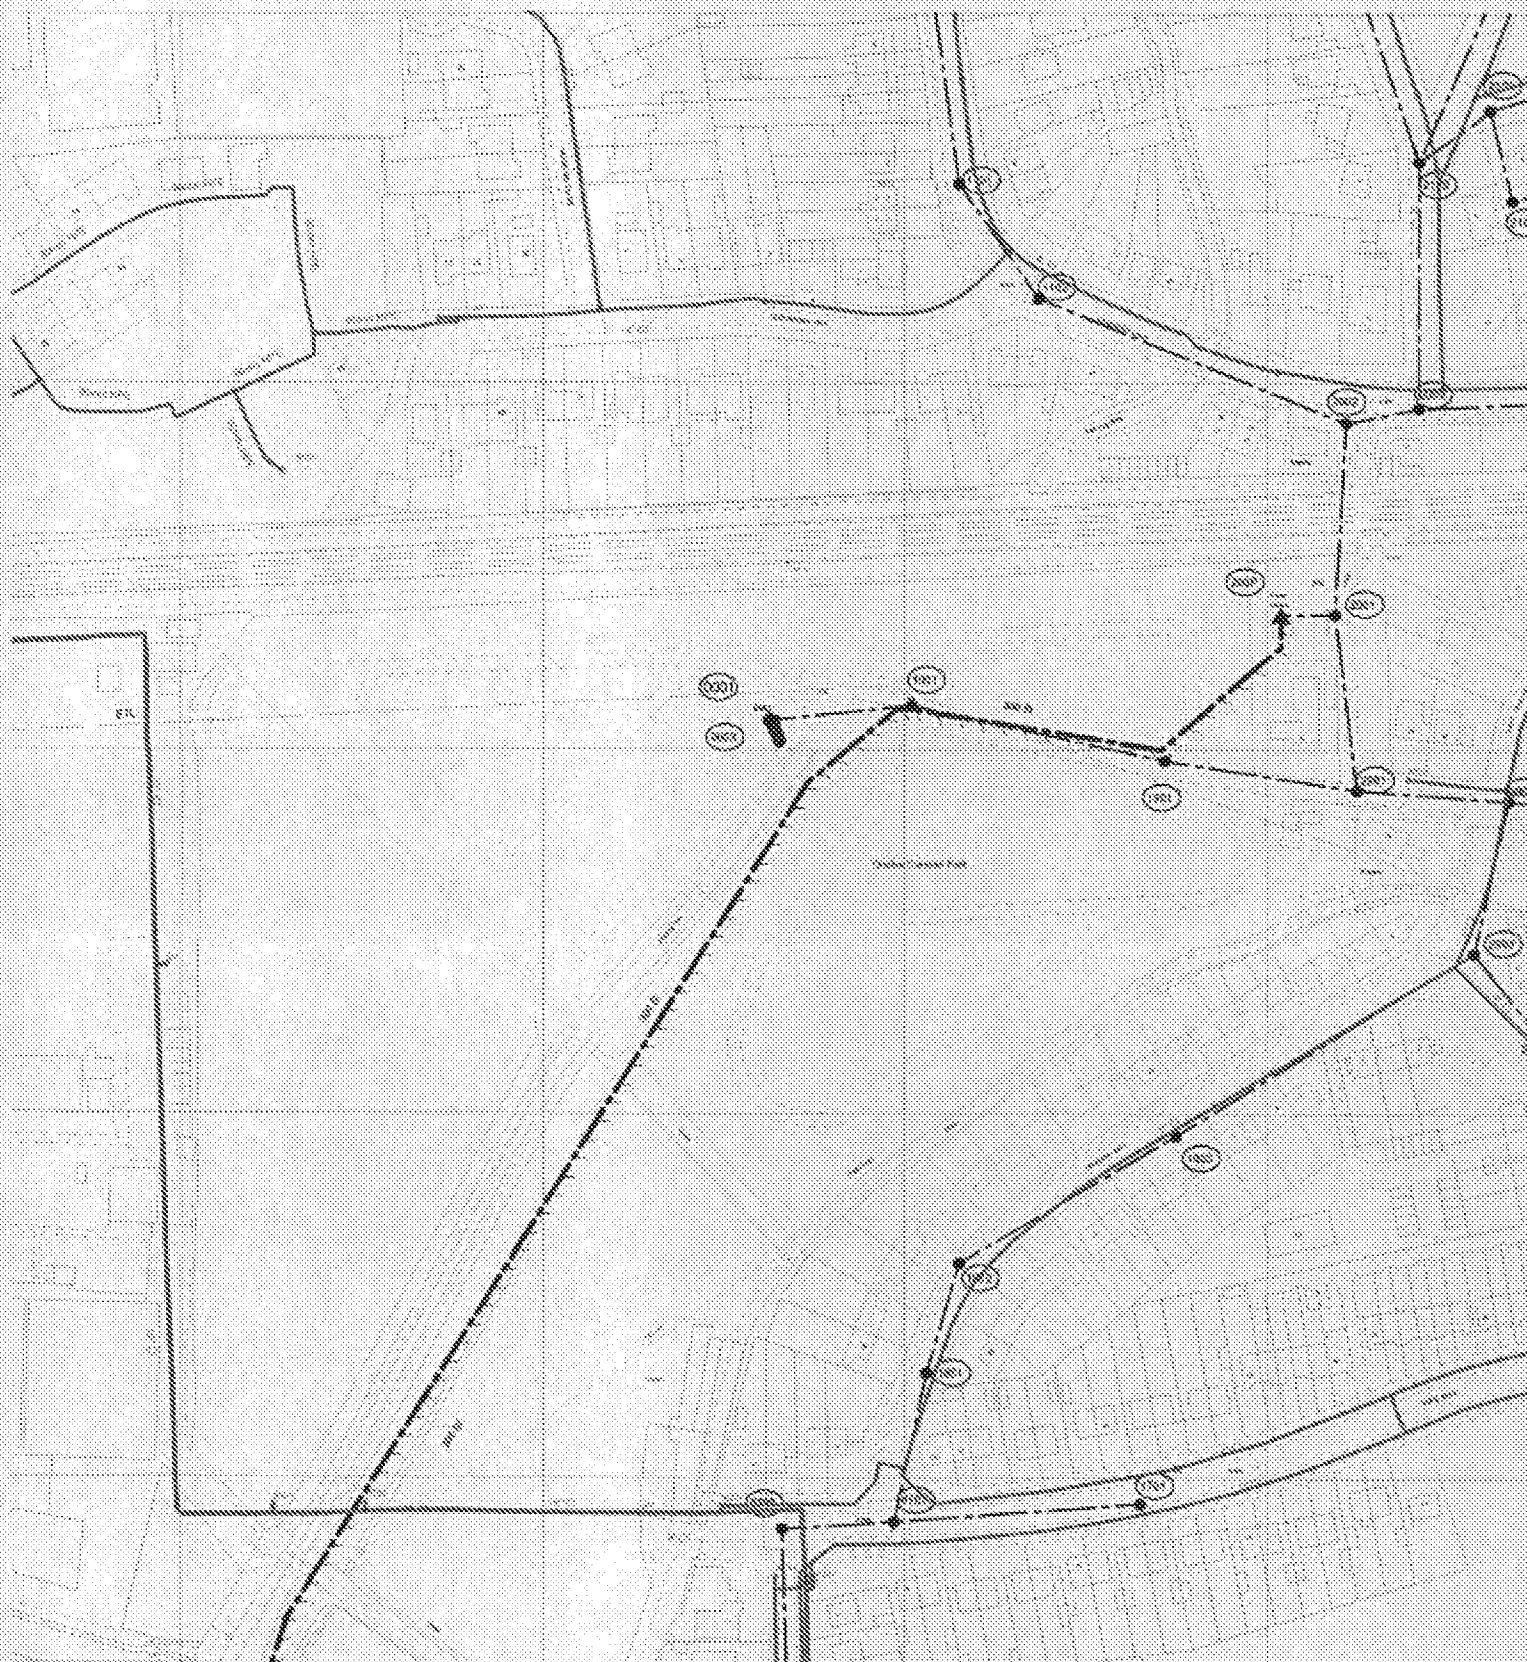

The positions of pipes shown on this plan are believed to be correct, but Southern Water Services Ltd accept no responsibility in the event of inaccuracy. The actual positions should be determined on site.

Based upon Ordnance Survey Digital Data with the permission of the controller of H.M.S.O. Crown Copyright Reserved License No. WT/2005/30

O.S. REF: TQ0902NW

Scale: 1:2000

Screen Print

WARNING: BAC pipes are constructed of Bonded Asbestos Cement

WARNING: Unknown (UNK) materials may include Bonded Asbestos Cement



Printed By: Ponnarv

Date: 18-6-2015

Southern Water MapGuide Browser

Requested By: