


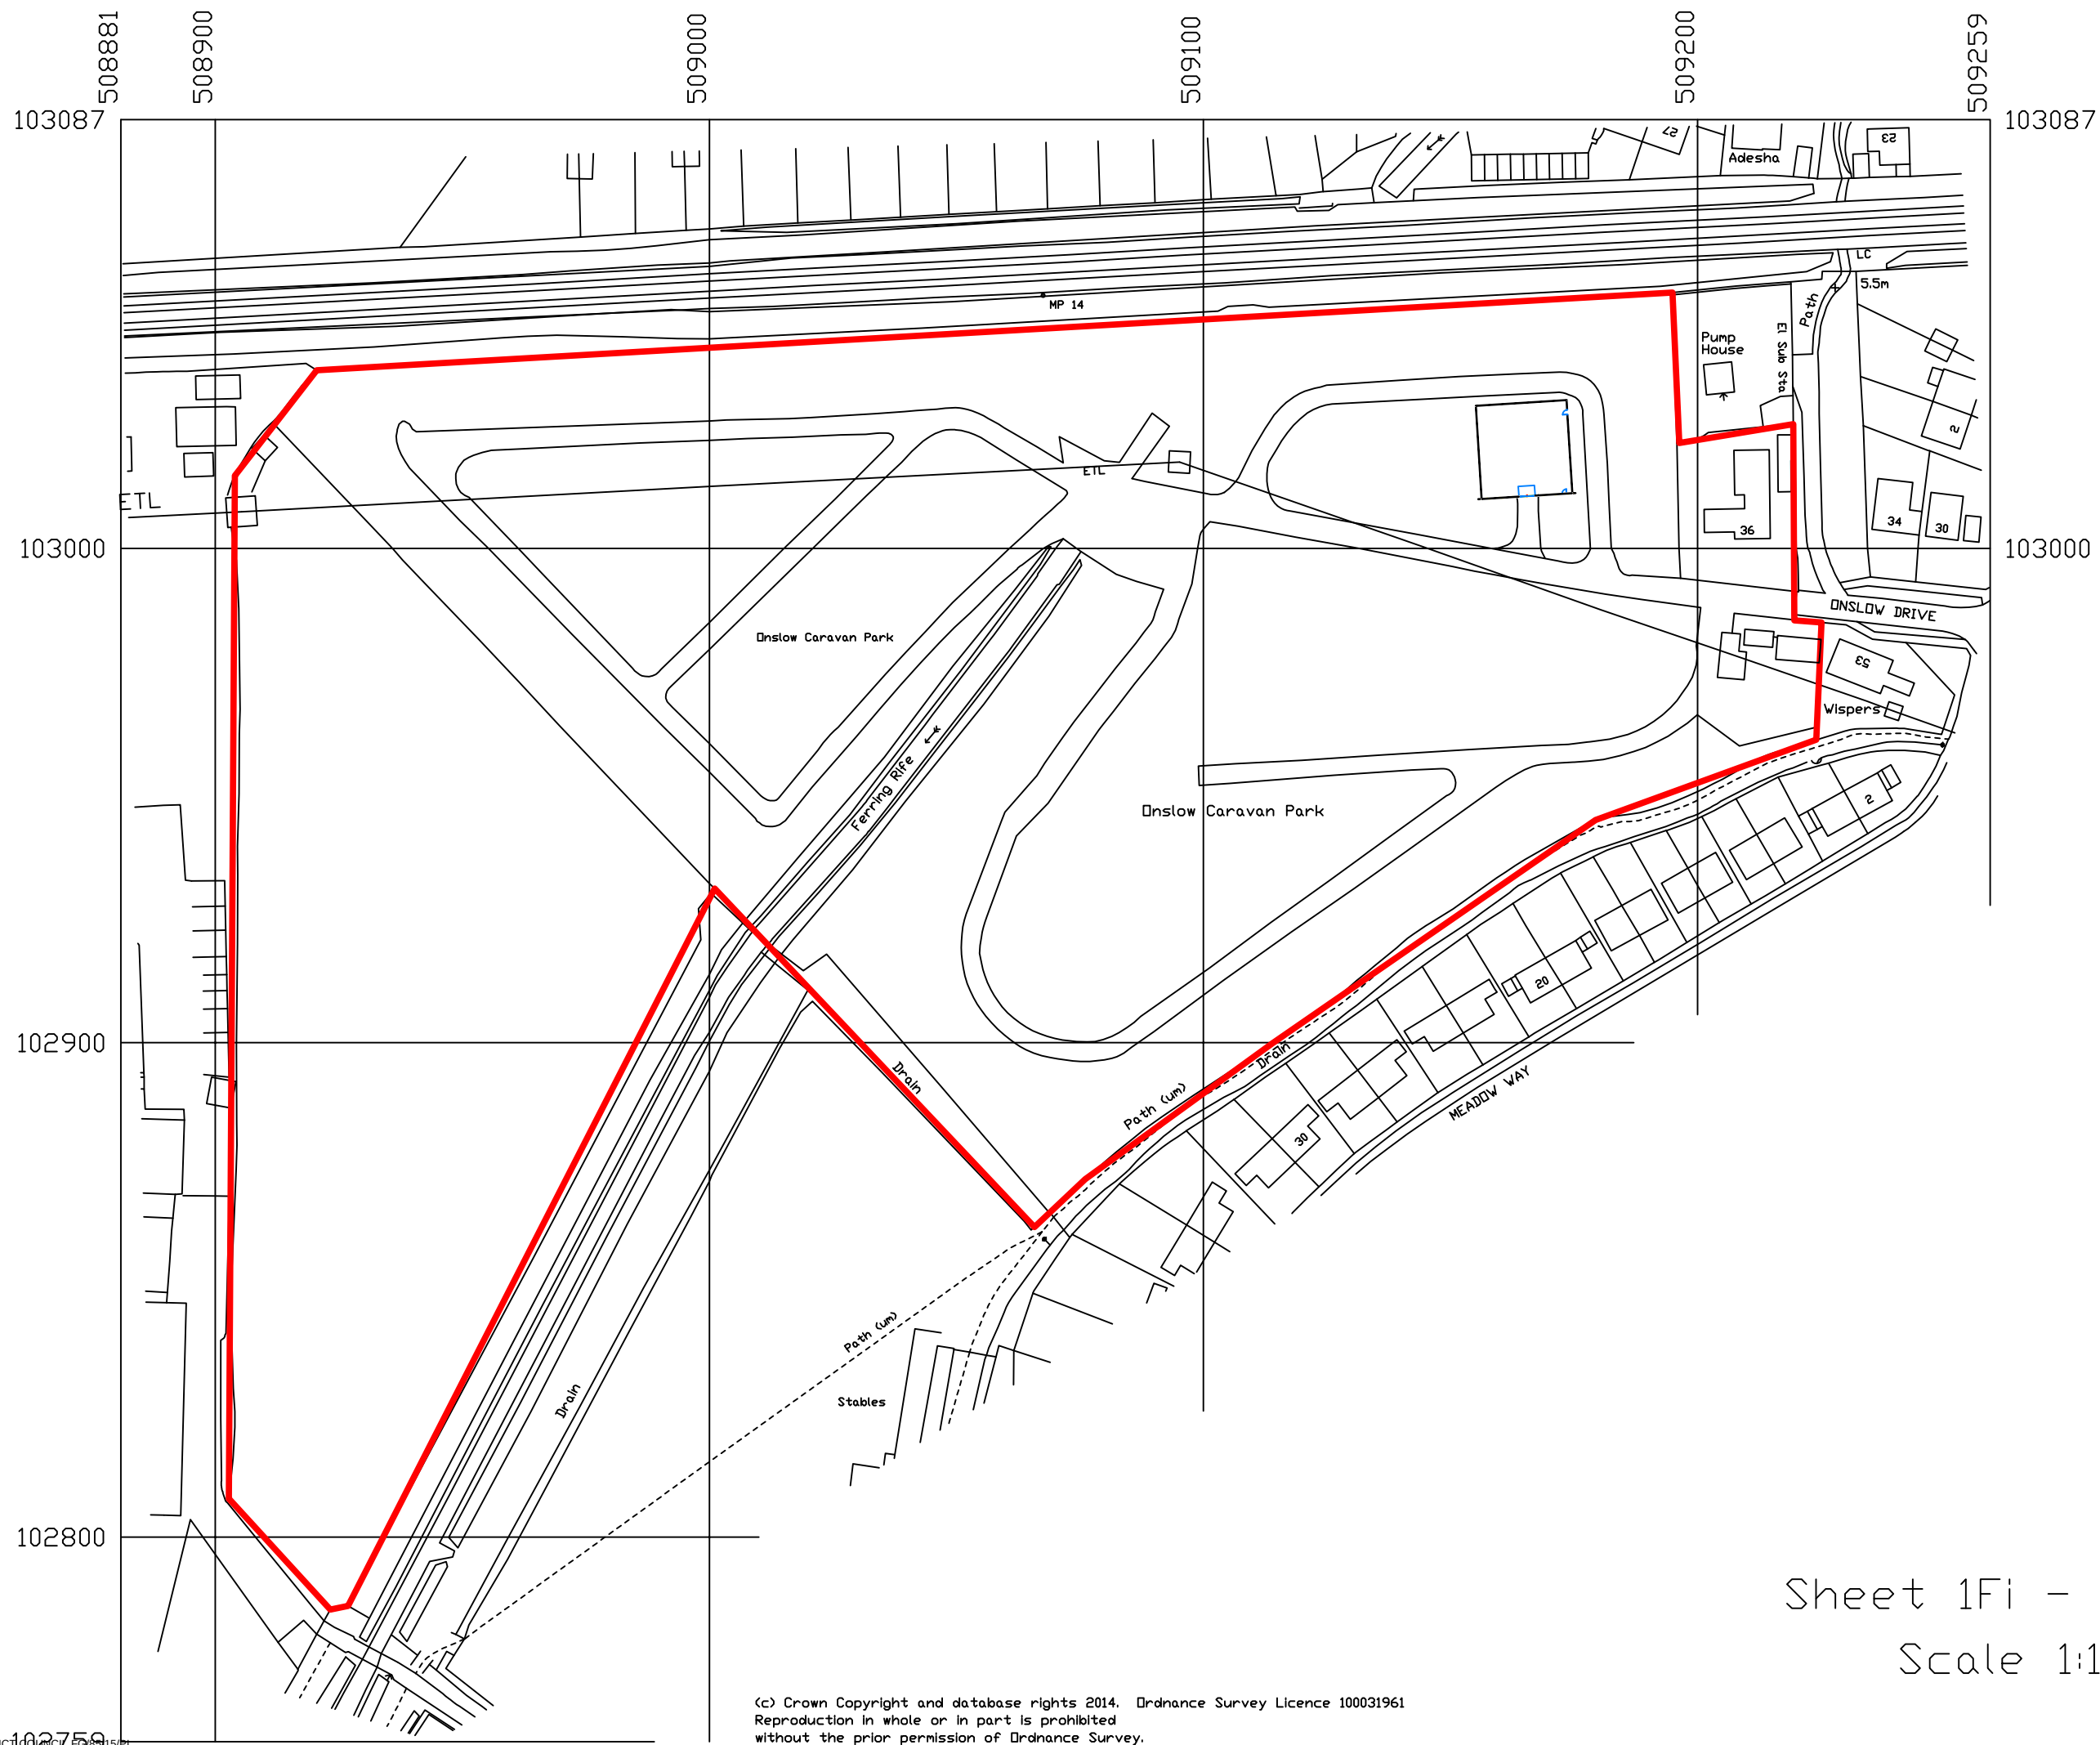

Sheet 1Fi - Location Plan
Scale 1:1250 @ A3