


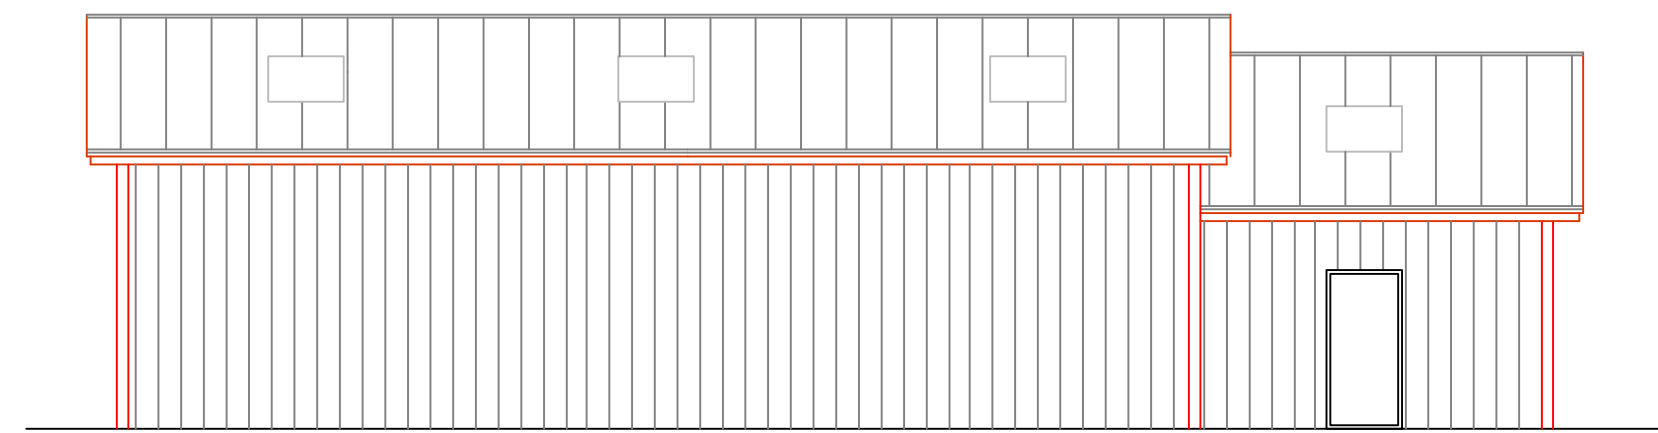


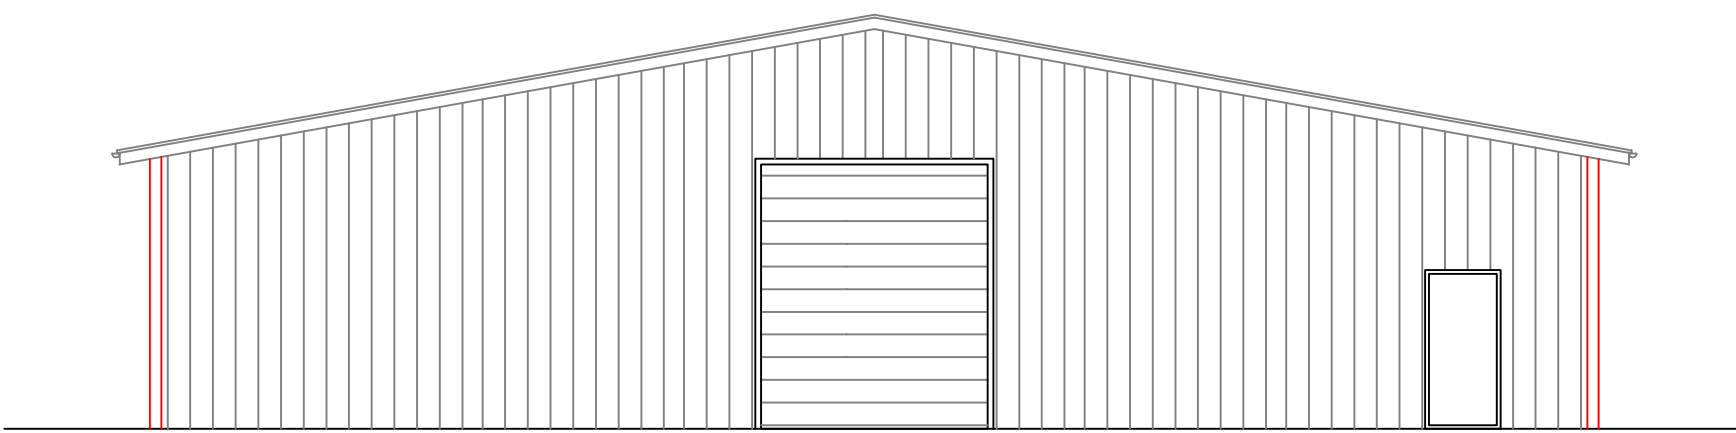


East

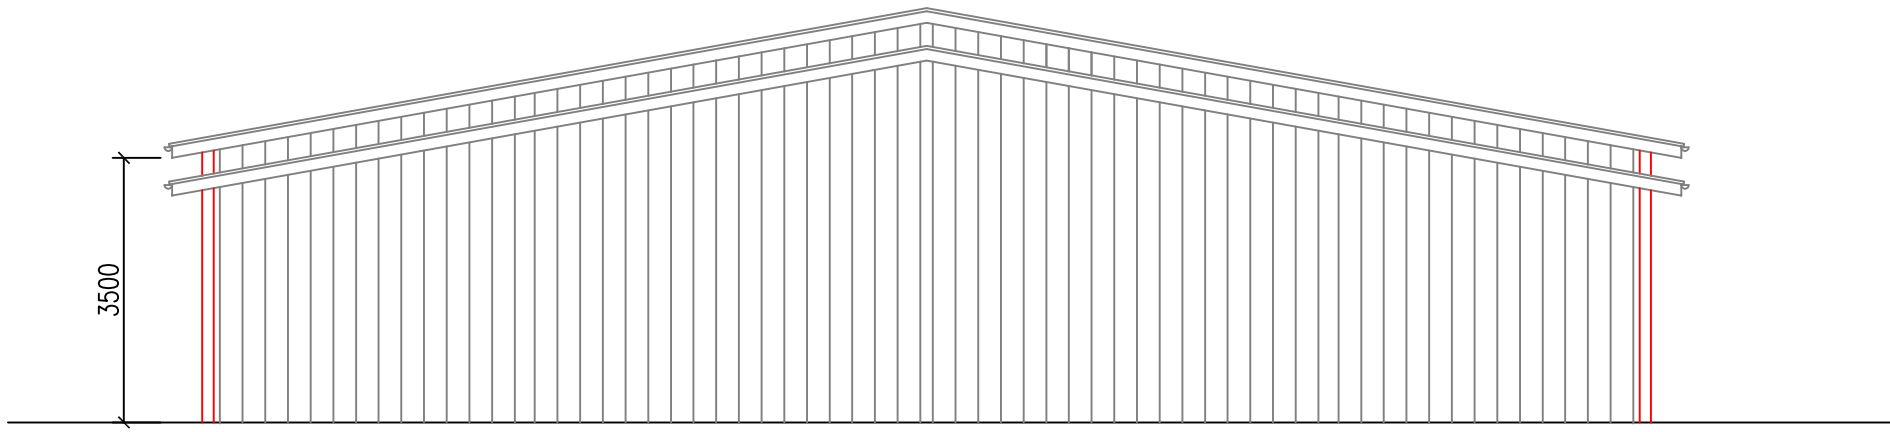

South

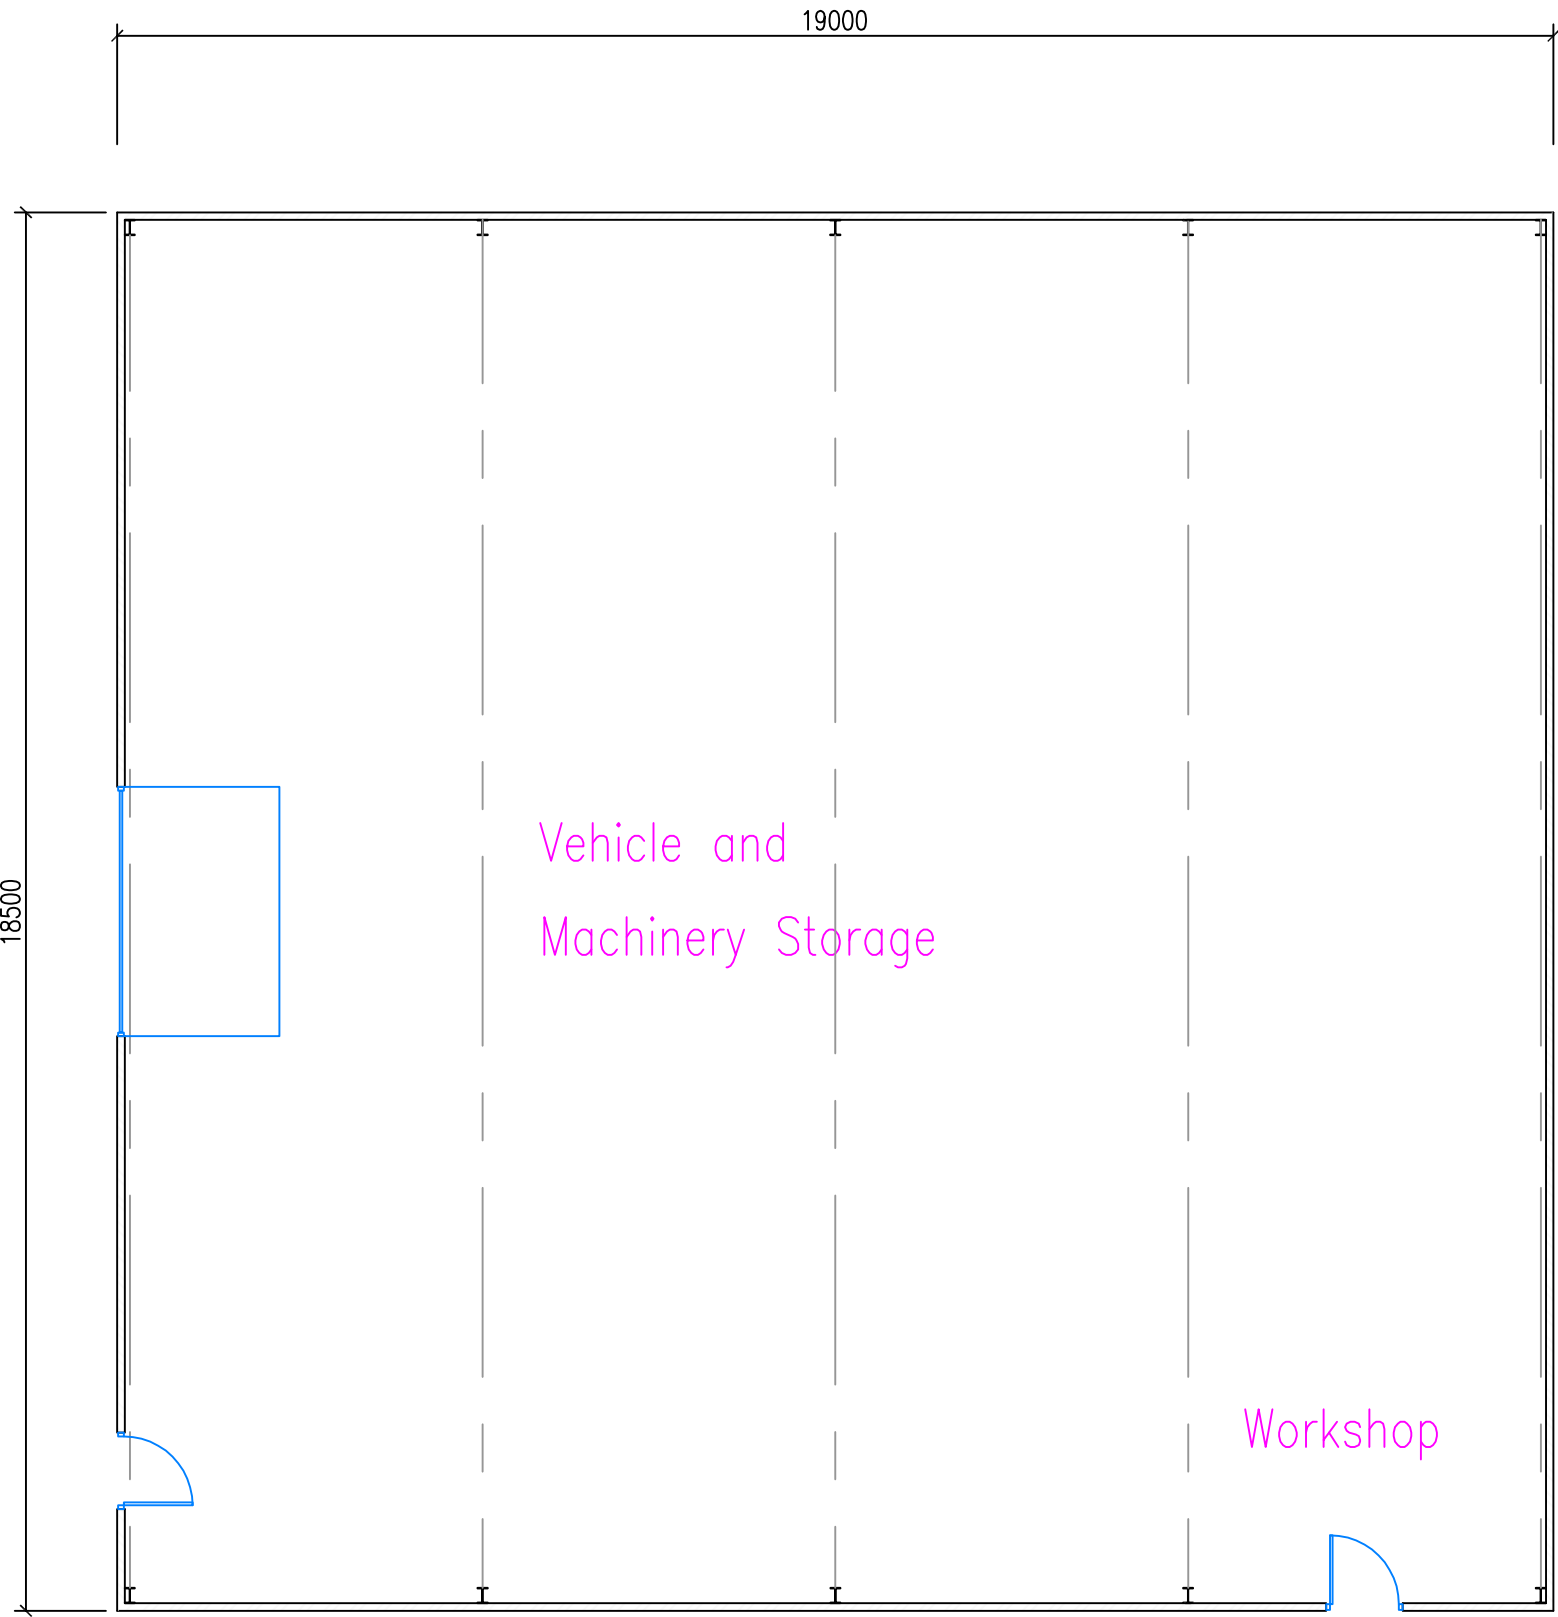

North

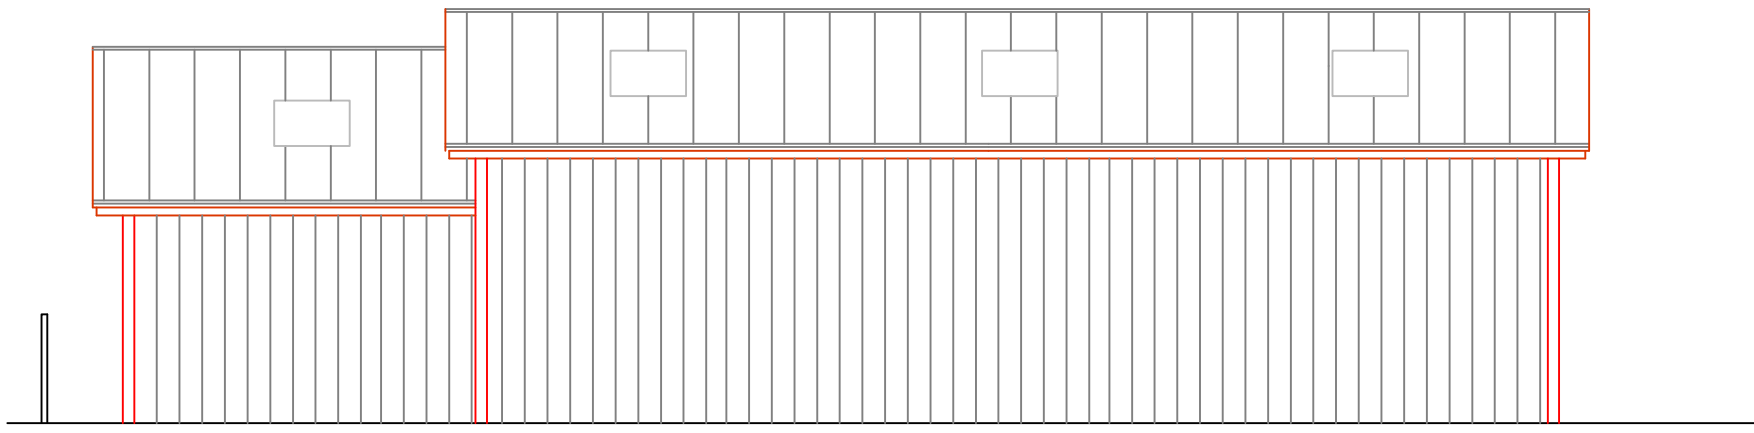

West

General Notes

No.	Revision/Issue	Date

Firm Name and Address
STEPHEN JUPP MRTPI
CHARTERED TOWN PLANNER
348 CHICHESTER ROAD
BOGNOR REGIS
PO21 5BX
T: 01243 822113
E: steve@planning-solutions.co.uk

Project Name and Address

New Storage Barn

Onslow Caravan Park
Ferring

Project	ADC/5/14	Sheet
Date	07.07.2015	4Fi
Scale	1:100 @ A1	