


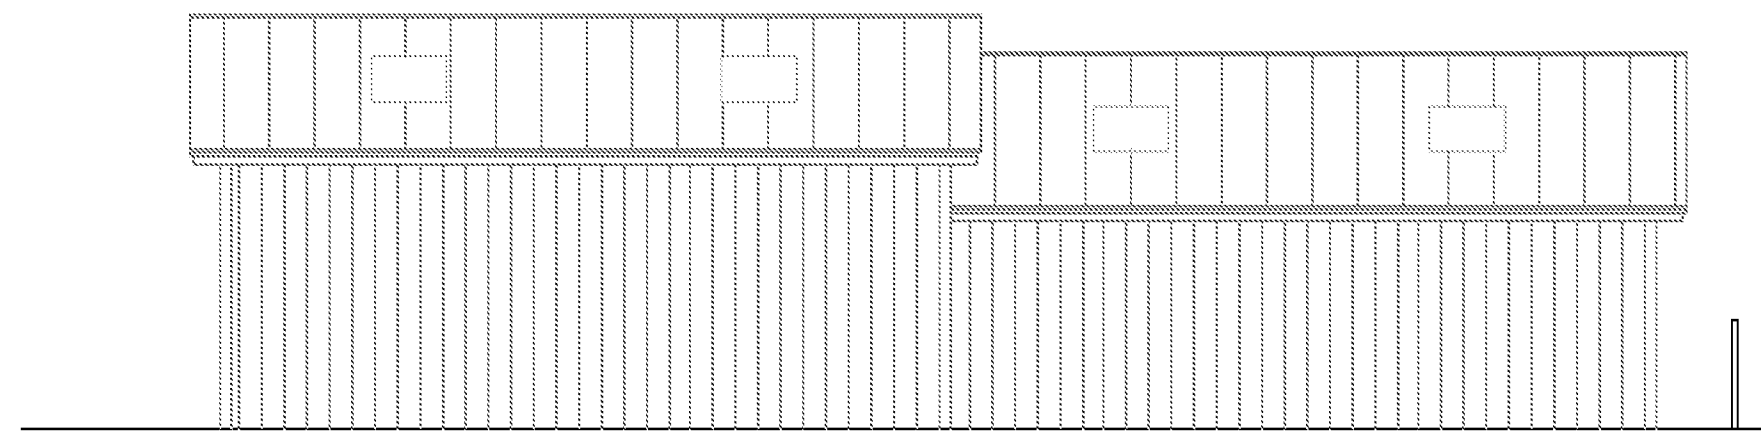


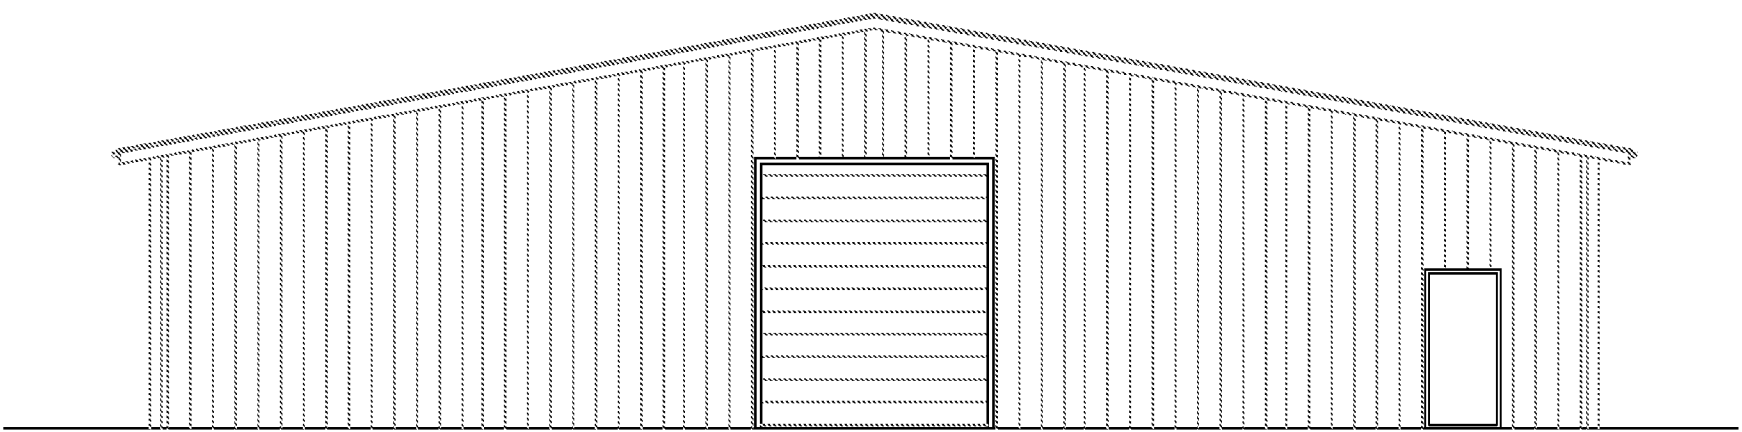


East

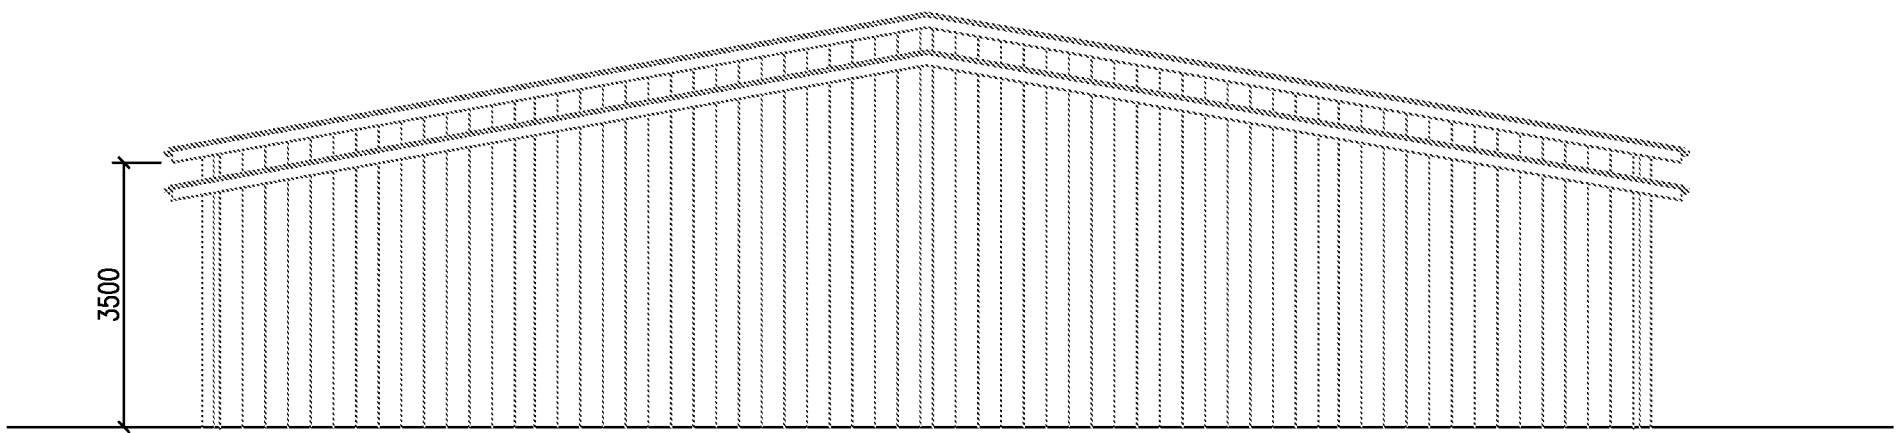

South

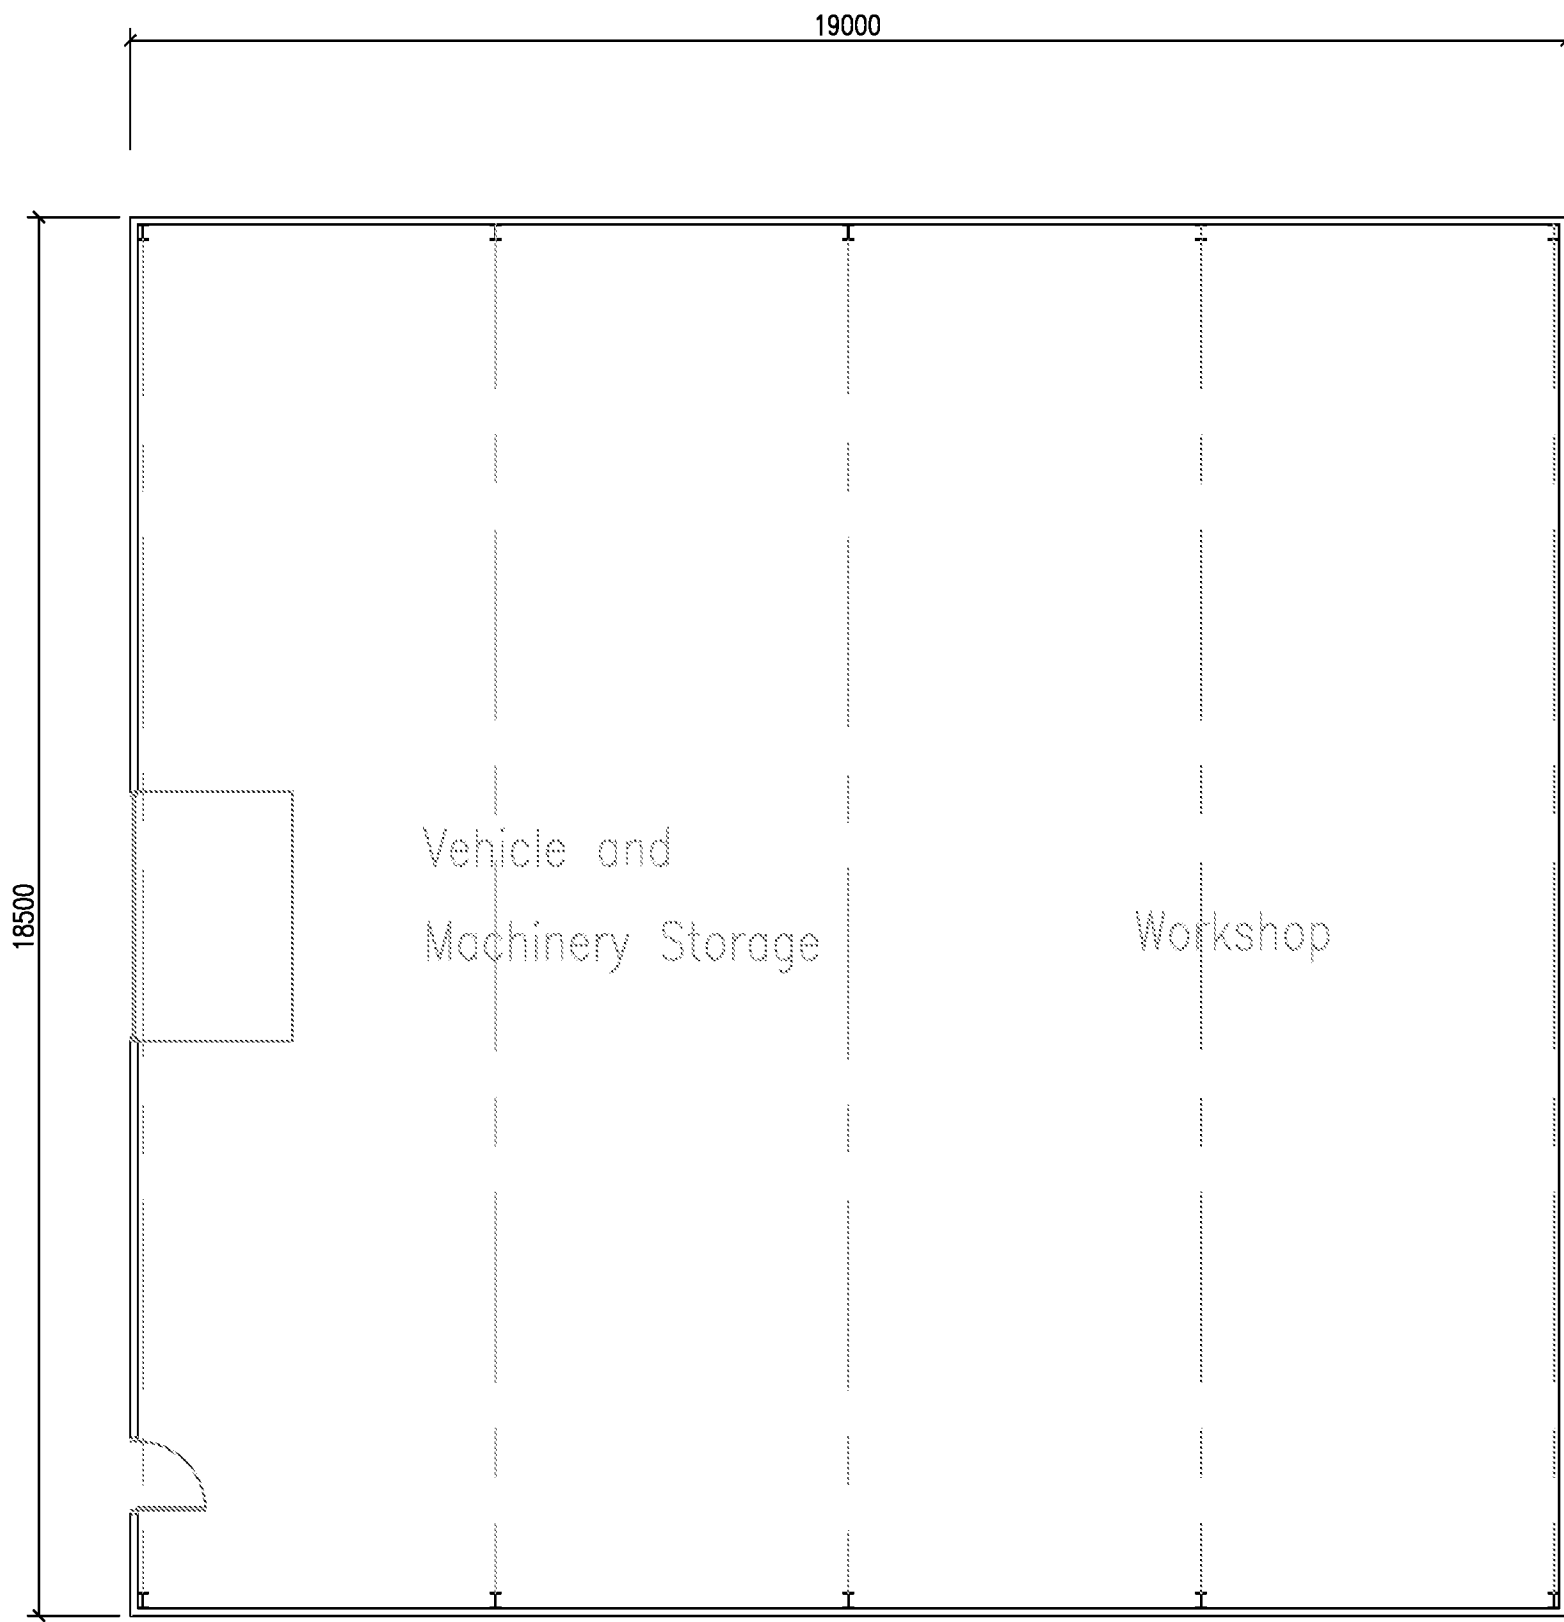

North

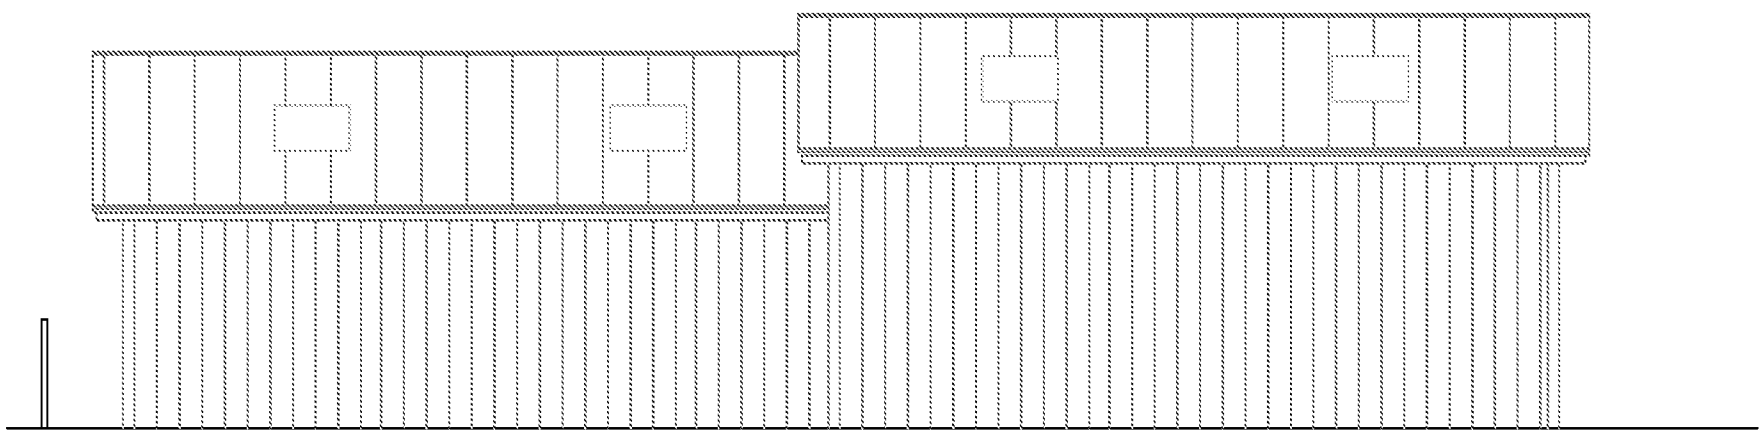

West

General Notes

No.	Revision/Issue	Date

Firm Name and Address
STEPHEN JUPP MRTPI
CHARTERED TOWN PLANNER
348 CHICHESTER ROAD
BOGNOR REGIS
PO21 5BX
T: 01243 822113
E: steve@planning-solutions.co.uk

Project Name and Address
New Storage Barn
Onslow Caravan Park
Ferring

Project ADC/5/14	Sheet 4Fii
Date 15.07.2015	
Scale 1:100 @ A1	