


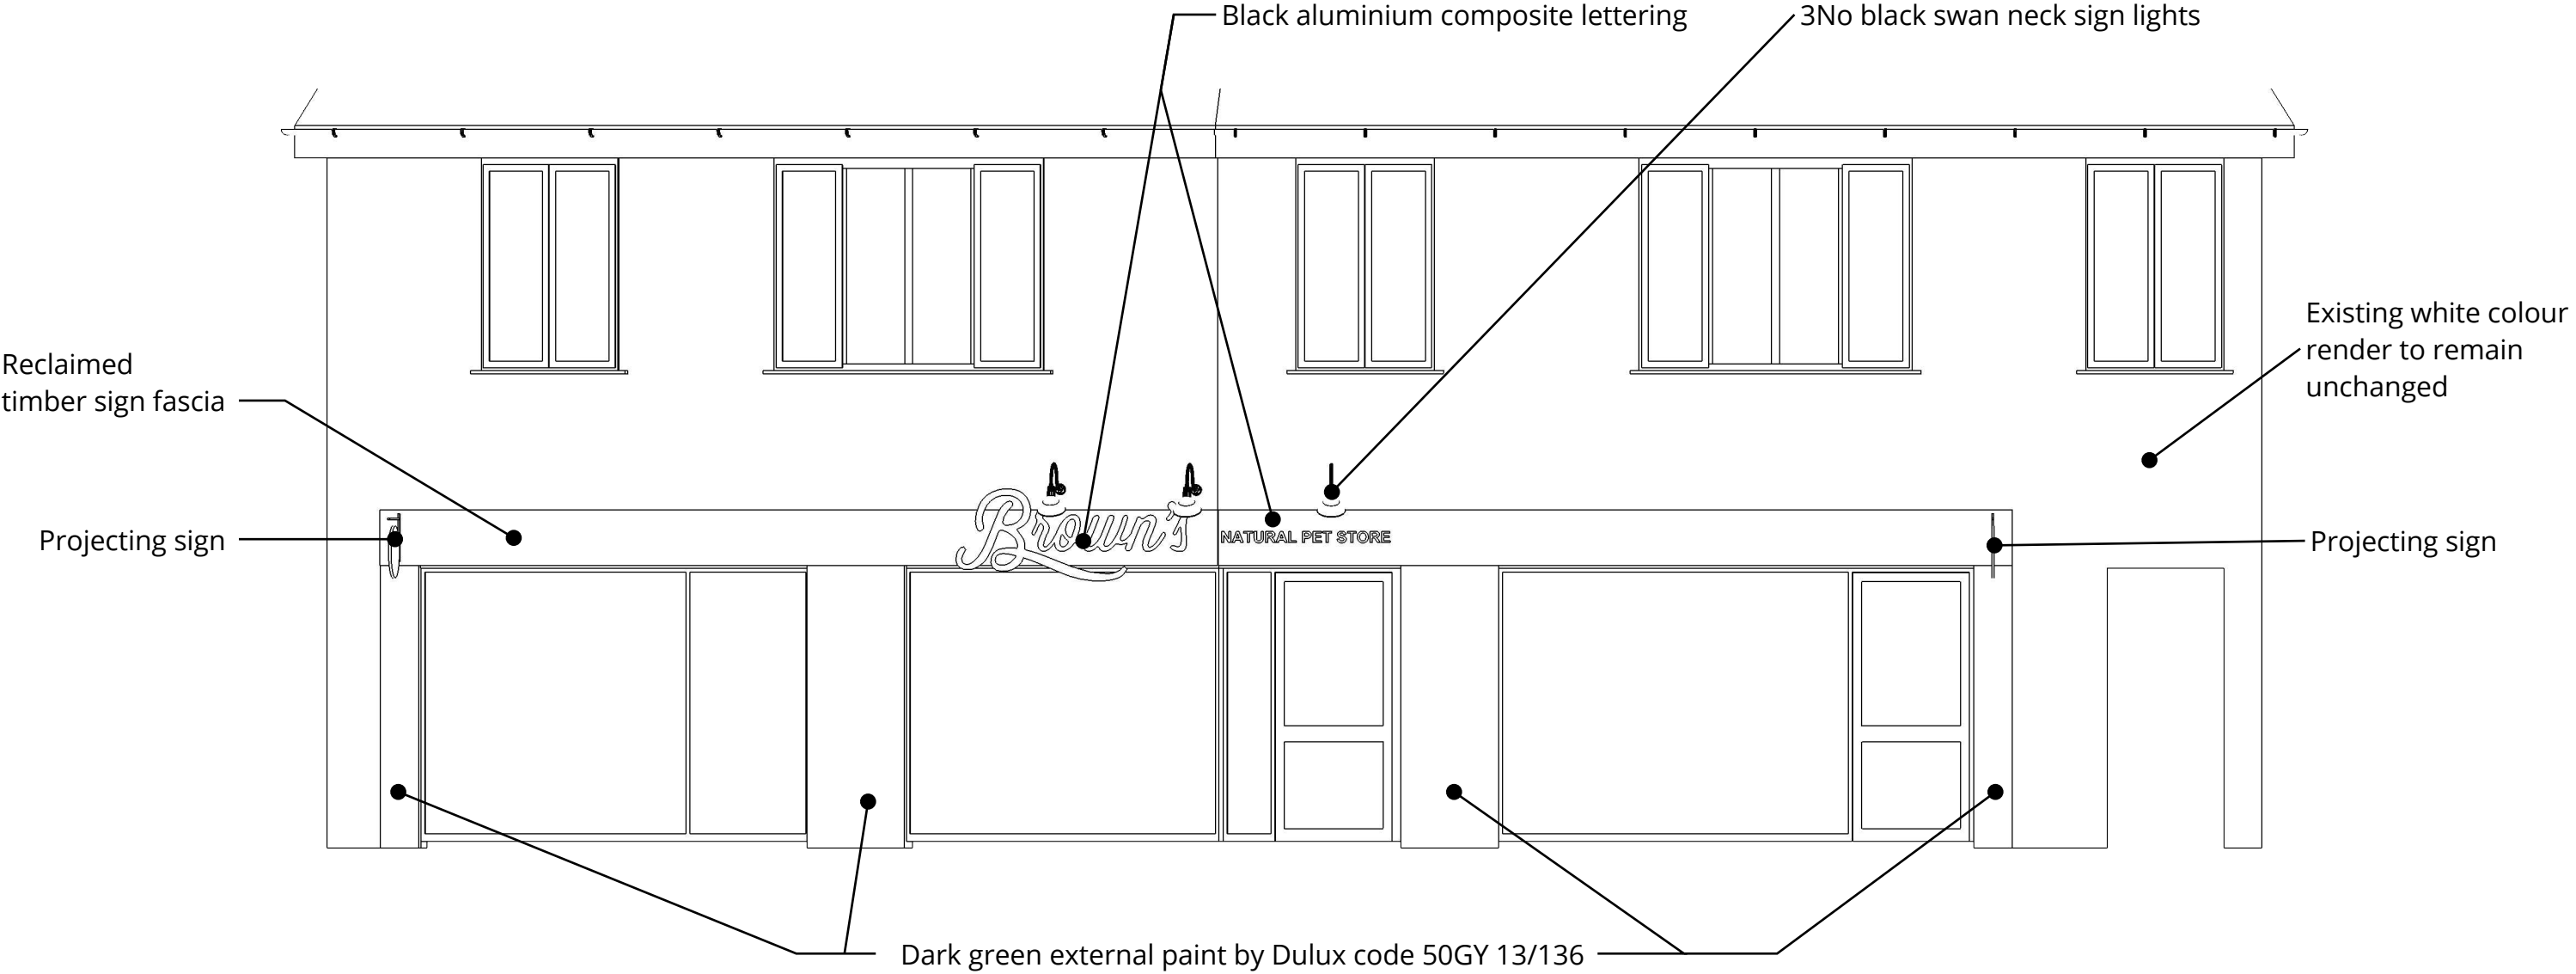

	PROJECT Browns Natural Pet Store, 52-56 Ferring Street, Ferring		
	DRAWING Proposed Western Elevation		
	STAGE Planning Application		PAGE NO: -
			DATE: April 19, 2018
	DWG NO: AL-112	SCALE: 1:50 @ A3	REVISION: V2
ALL DIMENSIONS AND SIZE DESIGNATIONS GIVEN ARE SUBJECT TO VERIFICATION ON JOB SITE AND ADJUSTMENT TO FIT JOB CONDITIONS.		DESIGN PLANS PROVIDED ARE FOR THE FAIR USE OF THE CLIENT OR THEIR AGENT IN COMPLETING THE PROJECT. DESIGN PLANS REMAIN THE PROPERTY OF THIS FIRM AND CAN NOT BE USED OR REUSED WITHOUT PERMISSION.	