

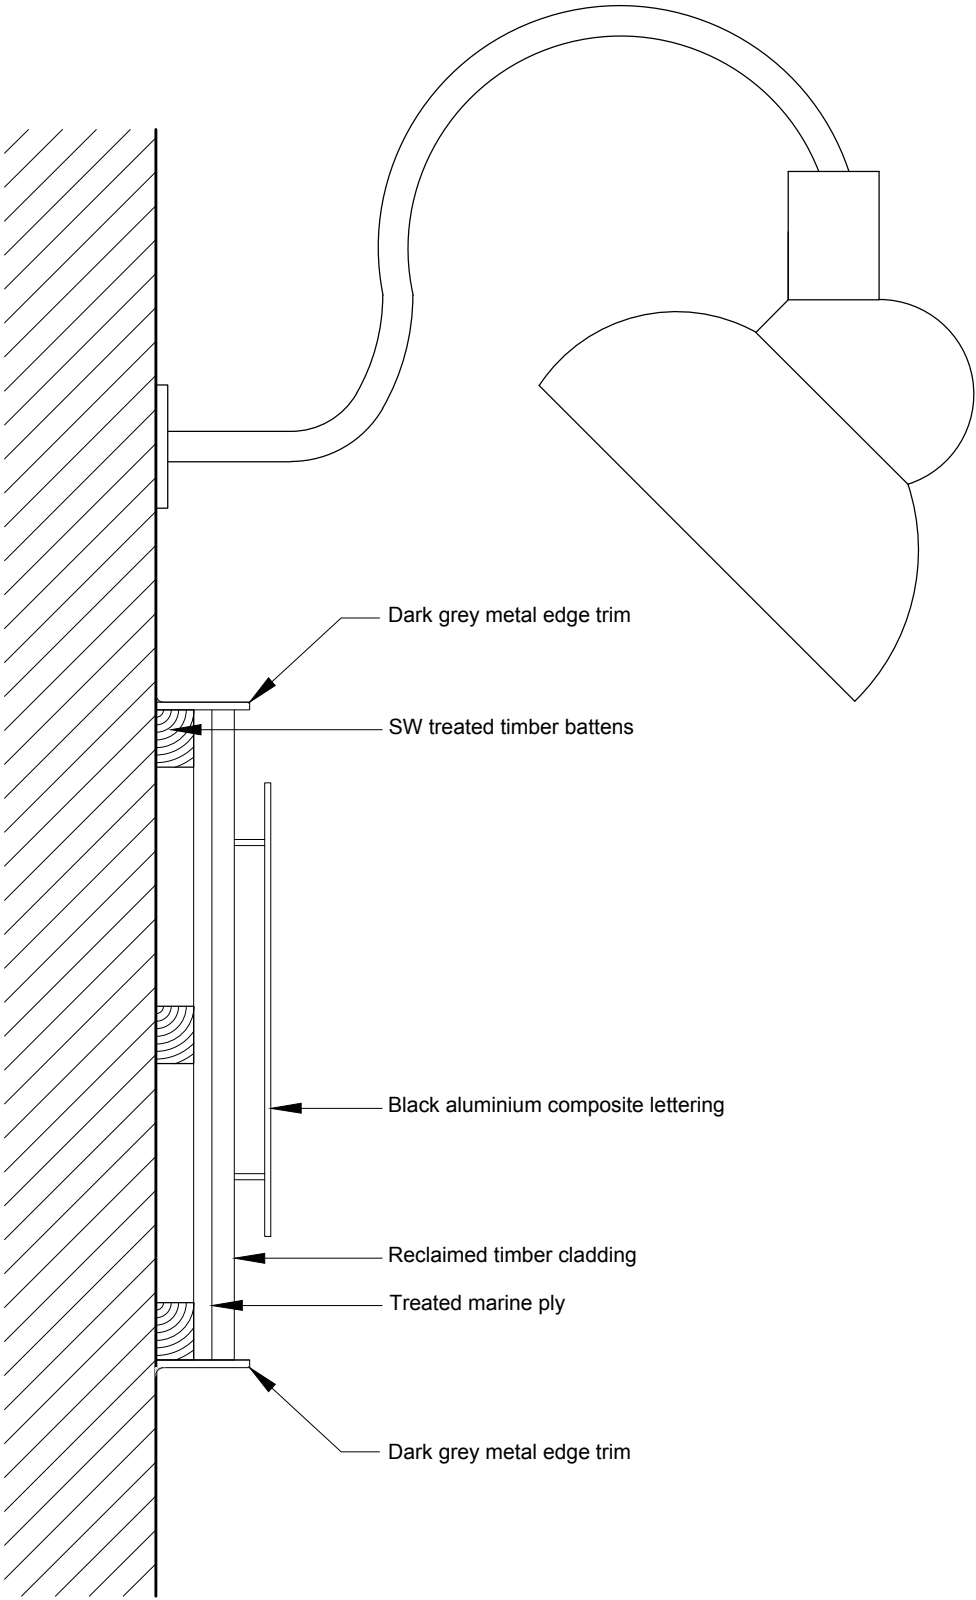
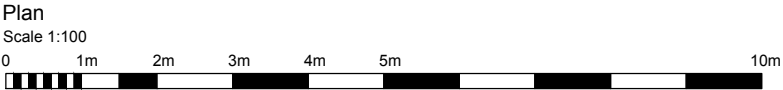


Oak projecting signs with CNC engraved logo. Board to be 400mm diameter x 20mm thick. To be supported by dark grey iron chains and bracket. To be fixed to fascia board. Underside side positioned 2075mm from floor level.

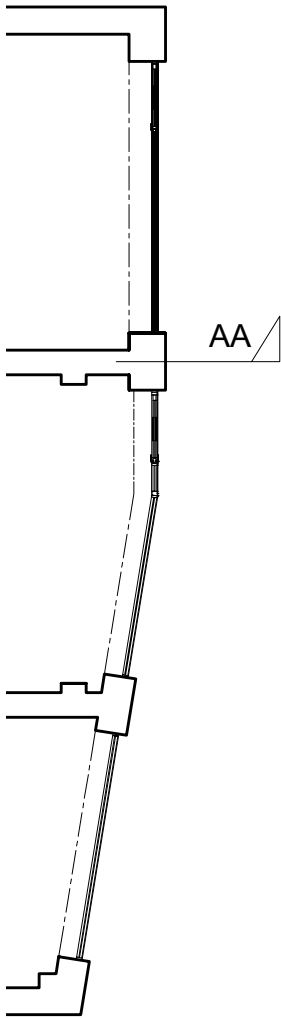

REV.#	DATE	NAME	NOTES

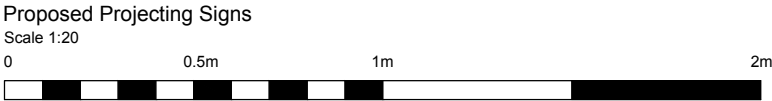

PROJECT Browns Natural Pet Store, 52-56 Ferring Street, Ferring			
DRAWING Plan & Proposed Section AA			
STAGE Planning Application			JOB NO. : 307
			DATE : 20/03/2018
DWG NO. AL-113	SCALE 1:100, 1:20, 1:5 @A3	REVISION : V2	DRAWN : RY
Do not scale: use figured dimensions only: check dimensions on site: notify Liqui of any discrepancies: copyright Liqui Group			