



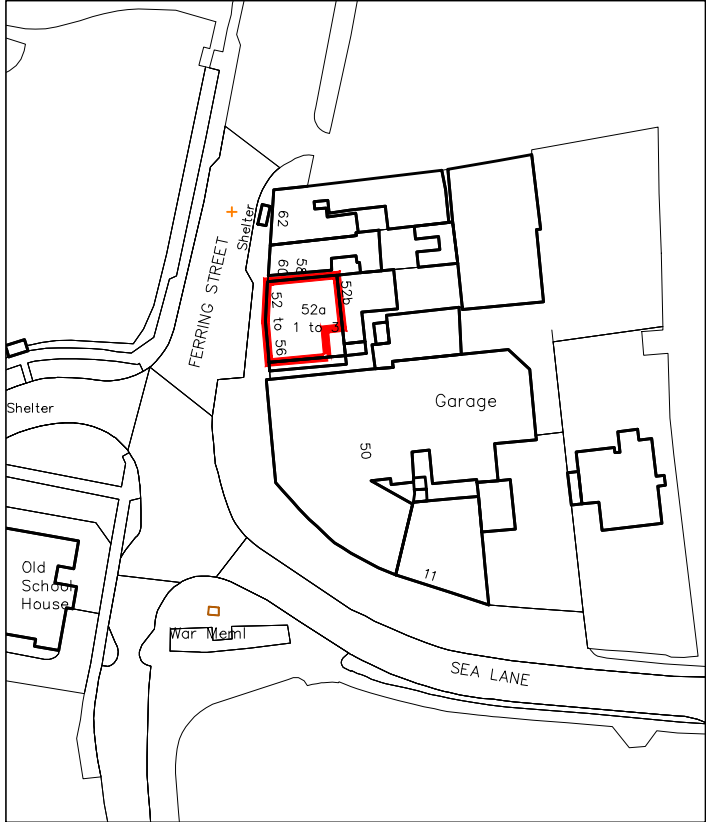

Site Location Plan
Scale 1:1250
0 10m 50m 100m



Red line denotes application site.
Blue line denotes position of
proposed signage

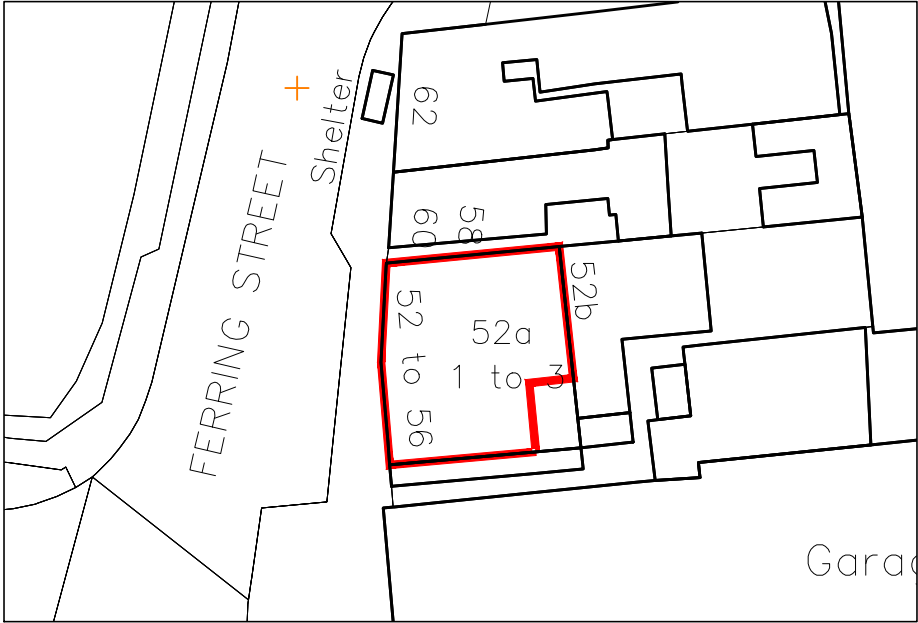

Existing Block Plan
Scale 1:500
0 10m 20m 30m 40m 50m



Proposed Block Plan
Scale 1:500
0 10m 20m 30m 40m 50m

REV.#	DATE	NAME	NOTES
A	15/05/2018	RY	Amended in line with ADC comments



PROJECT Browns Natural Pet Store, 52-56 Ferring Street, Ferring			
DRAWING Site Location & Block Plan			
STAGE Planning Application			JOB NO.: 307
			DATE : 20/03/2018
DWG NO. AL-110	SCALE 1:1250 & 1:500 @ A3	REVISION : A	DRAWN : RY
Do not scale: use figured dimensions only: check dimensions on site: notify Liqui of any discrepancies: copyright Liqui Group			