


No dimensions to be omitted from drawing except for planning purpose.  
The contractor should check all dimensions on site.  
It is the architect's responsibility to ensure compliance with Building Regulations.  
C.D.M. Regs. 2016. The Client is advised of the responsibilities to appoint a Planning Supervisor under these Regs.  
All works to comply with the C.D.M. Regs. 2016.  
The Party Wall Act. 1999 The property owner is advised of the requirements of the Act, & the requirement to serve a Party Wall Notice on any adjoining owners as required under this act.

REVISIONS:

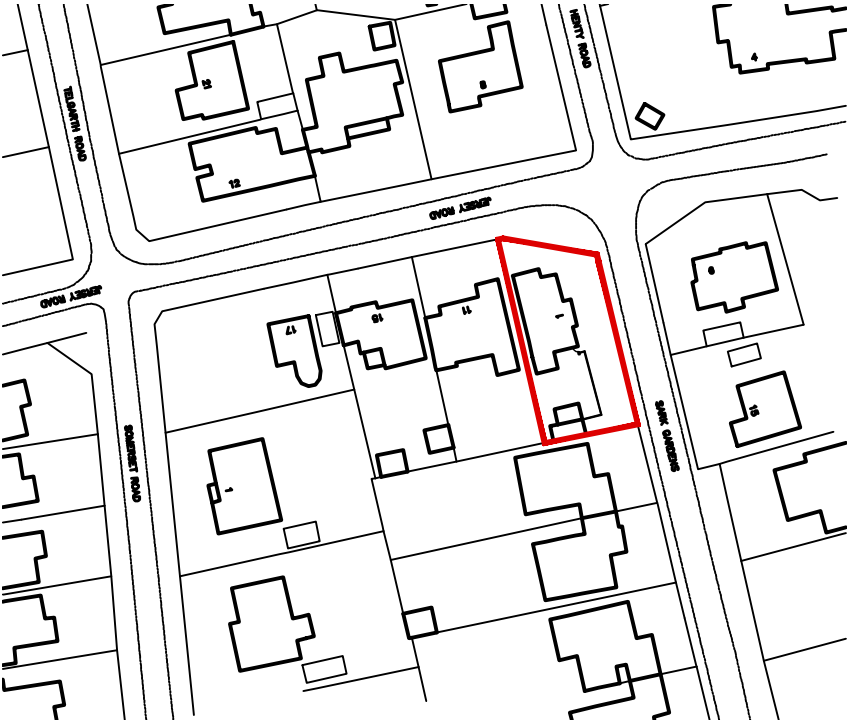

LOCATION PLAN

Scale 1:1250



Scale Bar - 1:1250



Information supplied based on Promap.  
All dimensions and distances subject to  
an accurate site survey being undertaken.

ADCS

Architectural Design  
Computer Services

20 Priory Lane  
Woking  
Surrey  
GU24 0ND  
Tel: 01883 820000  
E-mail:  
adcs@bt.com

Client

MRS E. OTTIE

Project

PROPOSED SIDE EXTENSION  
1 SARK GARDENS  
FERRING  
WEST SUSSEX BN12 5Q3

Drawing

LOCATION PLAN

Scale

Date

Drawn

1:1250 @ A4 13.07.26

TP

Drawing No.

Revision

1676/P03