


White Thorne, The Warren, Ferring

Date: May 2015.
 Drwg No: SB / 15 / 314 / 1 Amendment:
 Judith Pamir Rooms in Roof & rear extension


STEVEN BARRETT

ASSOCIATES, MCABE, MFPWS
 Architectural & Surveying Services
 07974 715009 sbarrettsurveying@yahoo.co.uk

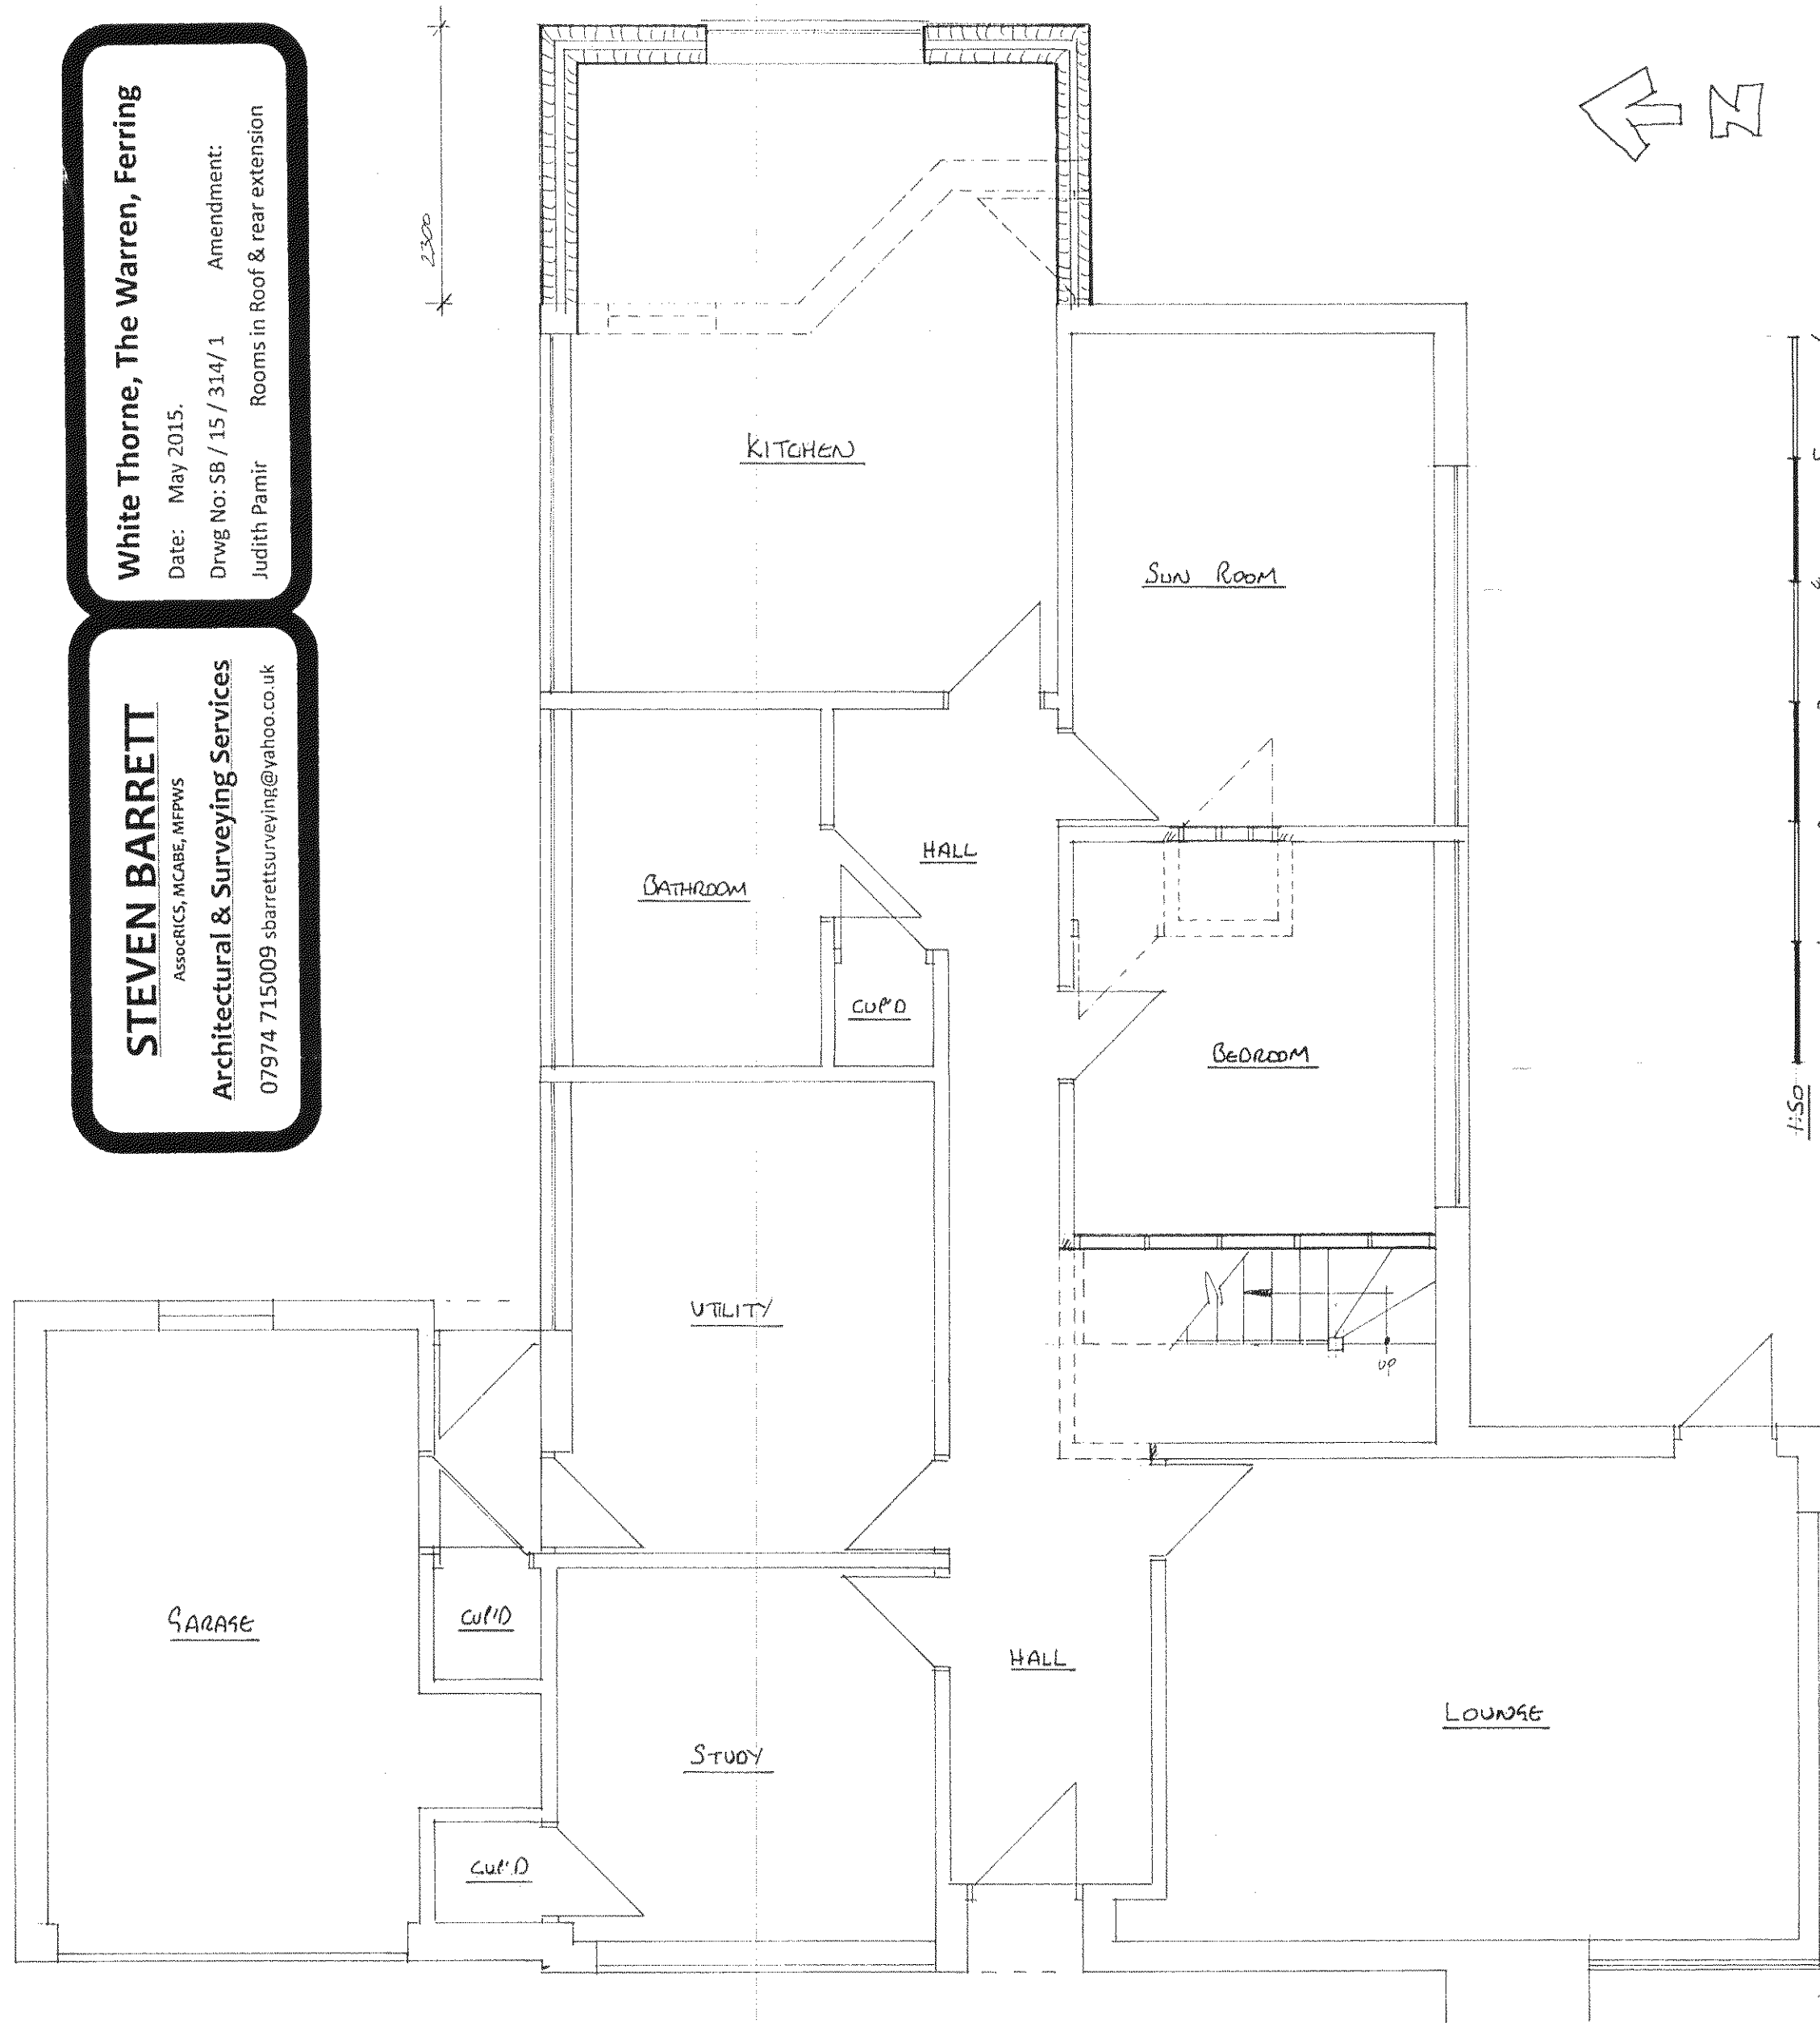

PROPOSED GROUND FLOOR PLAN

1:50

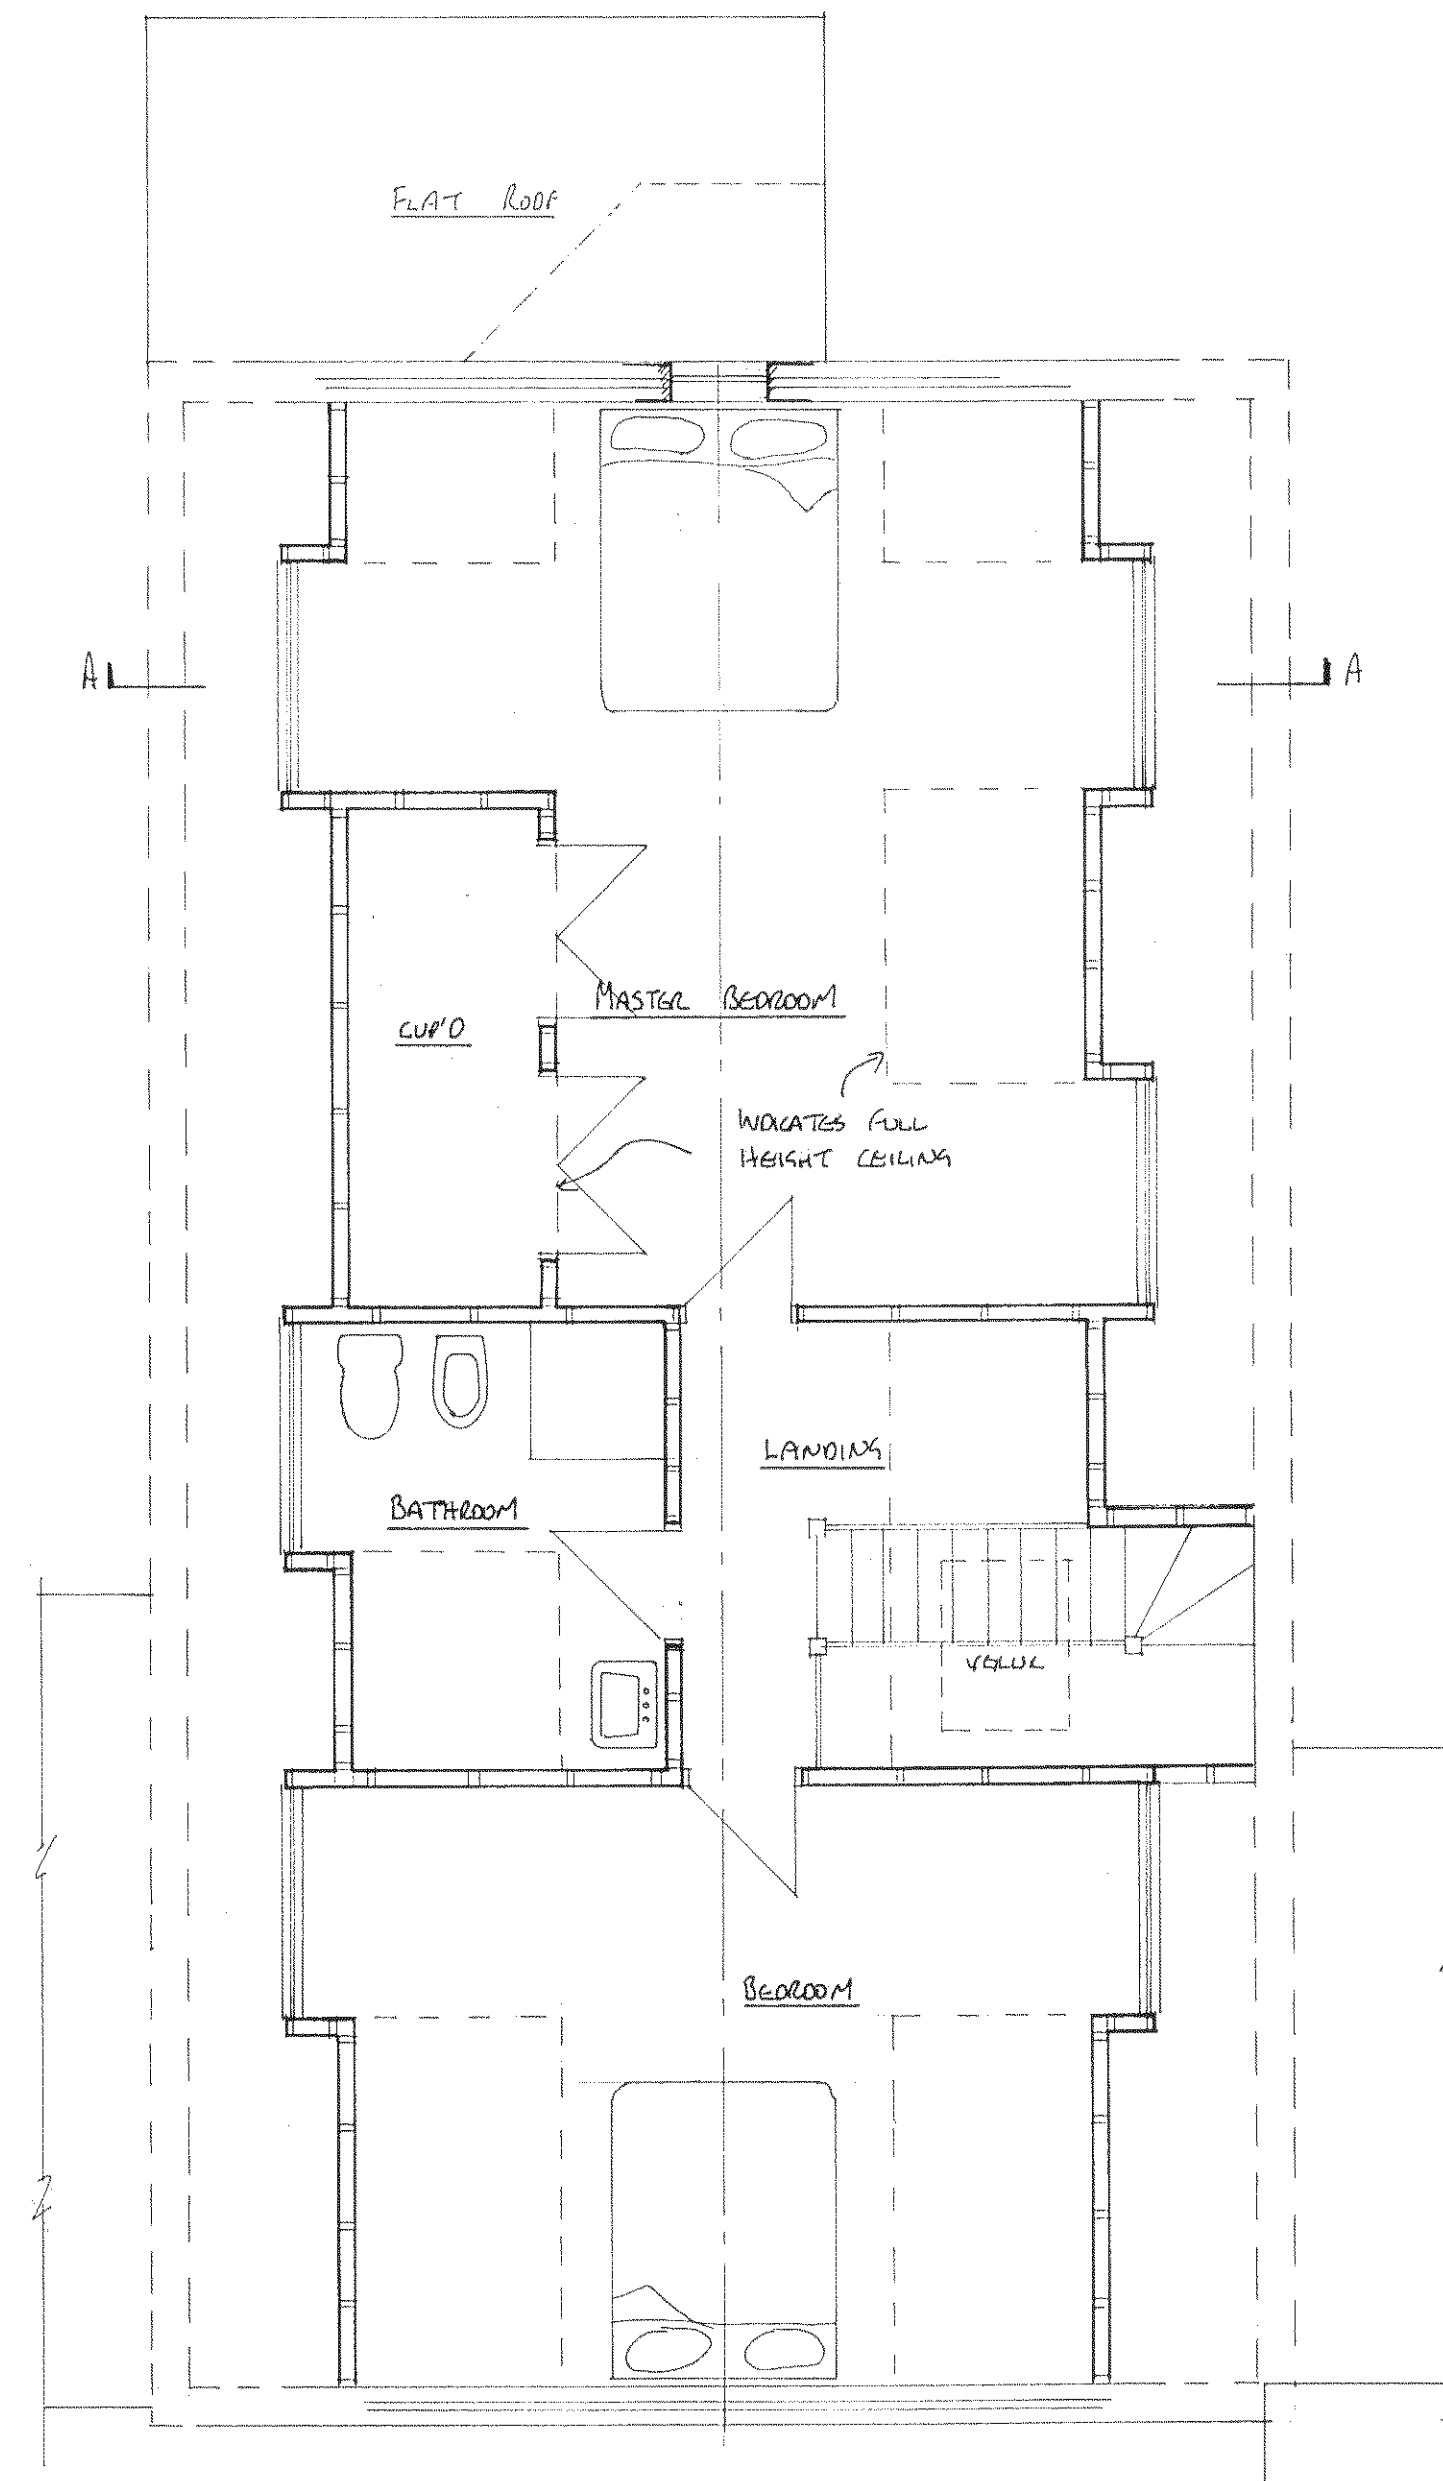

PROPOSED FIRST FLOOR PLAN

1:50

PROPOSED