

STEVEN BARRETT

AssocRICS, MCABE, MFPWS

Architectural & Surveying Services

07974 715009 sbarrettsurveying@yahoo.co.uk

White Thorne, The Warren, Ferring

Date: May 2015.

Drwg No: SB / 15 / 314/



Amendment:

Judith Pamir

Rooms in Roof & rear extension


A2

1:50

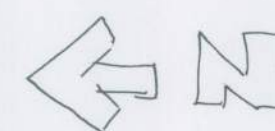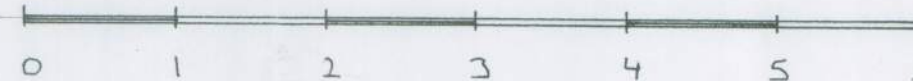

FLAT ROOF

EXISTING

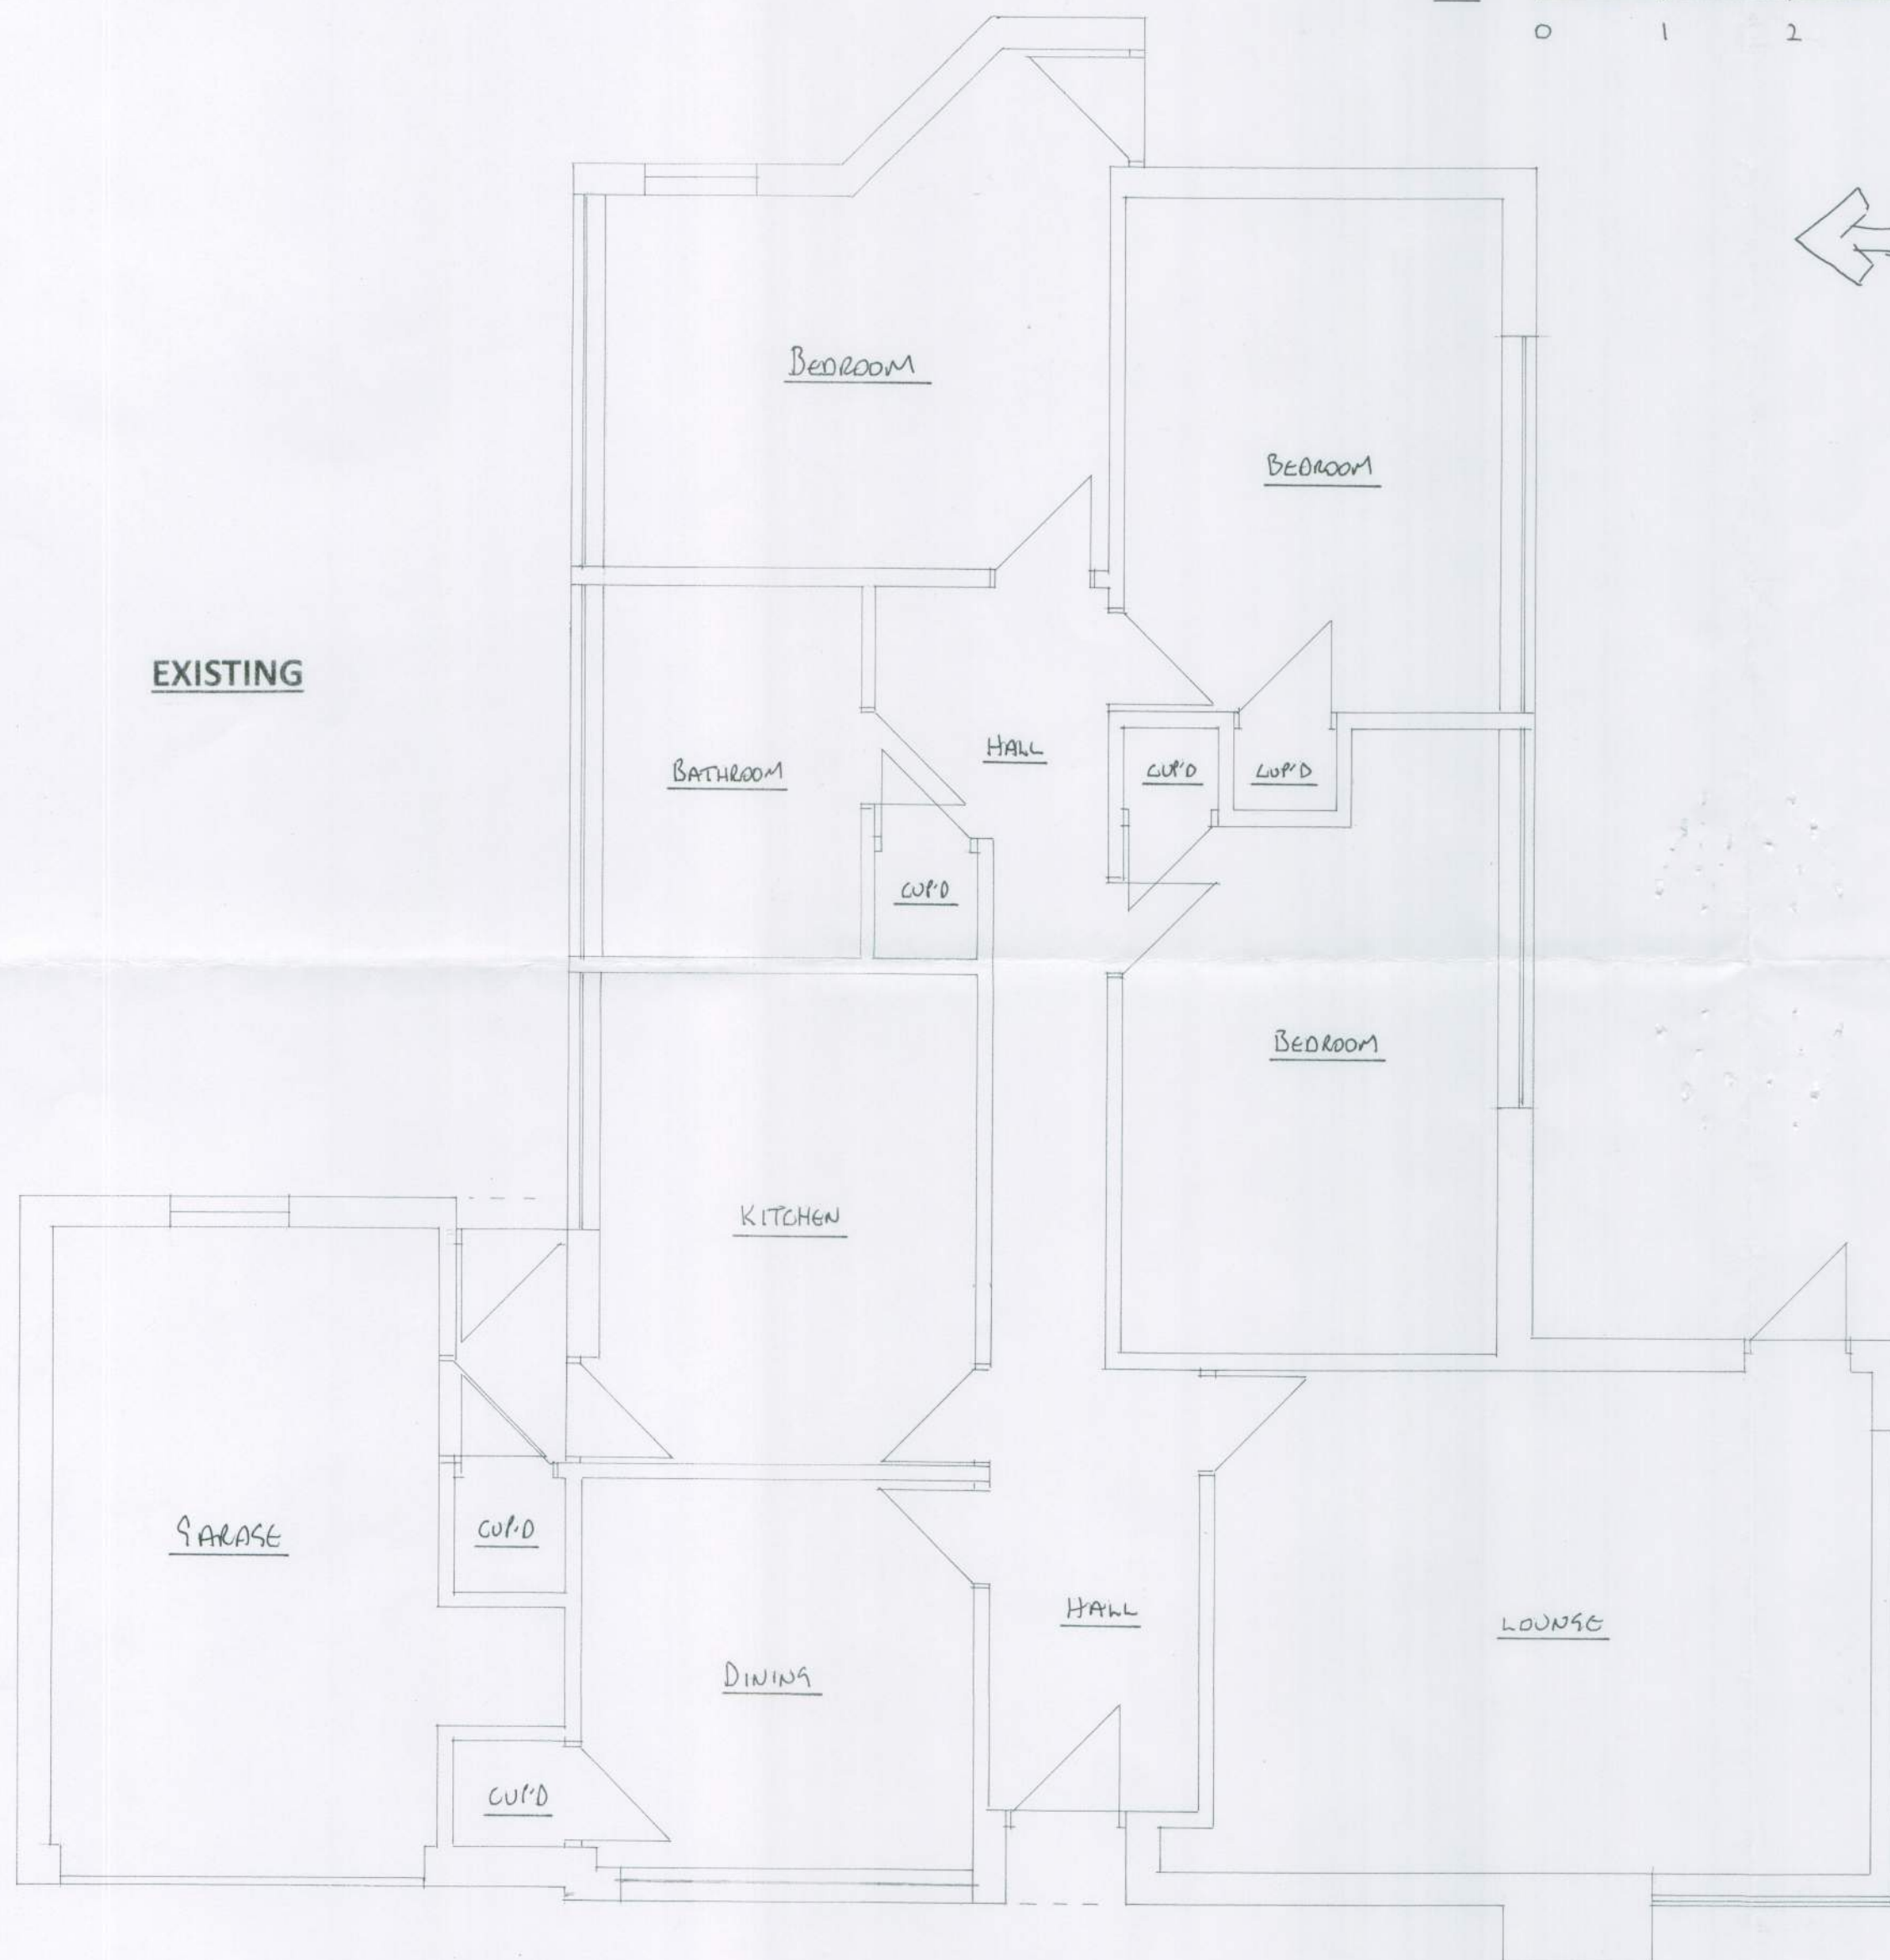

EXISTING GROUND FLOOR PLAN

1:50



EXISTING ROOF PLAN

1:50