




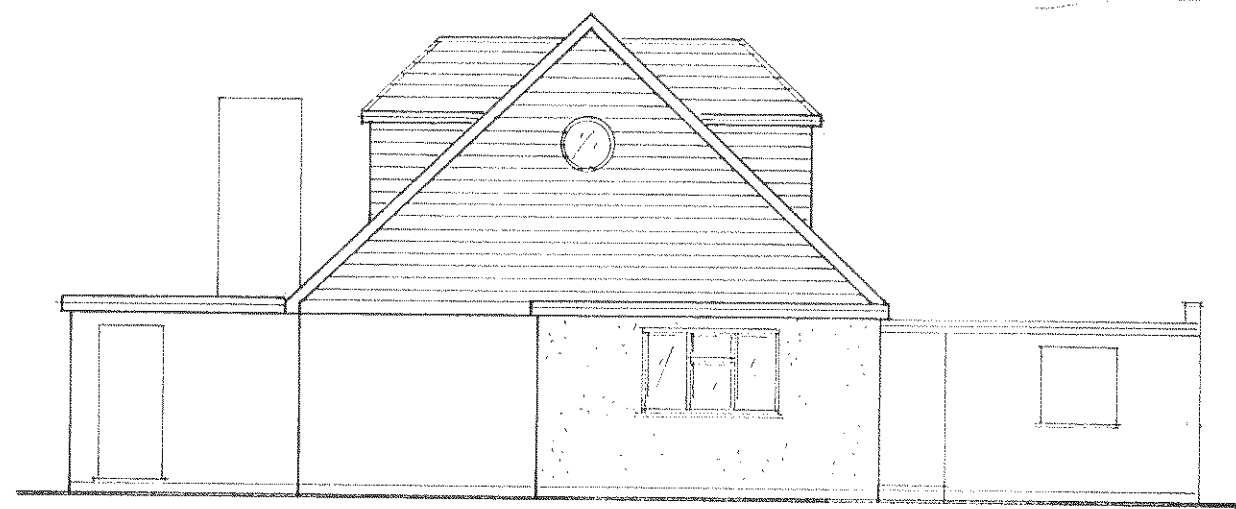


REAR ELEVATION 1:100 EAST PROPOSED

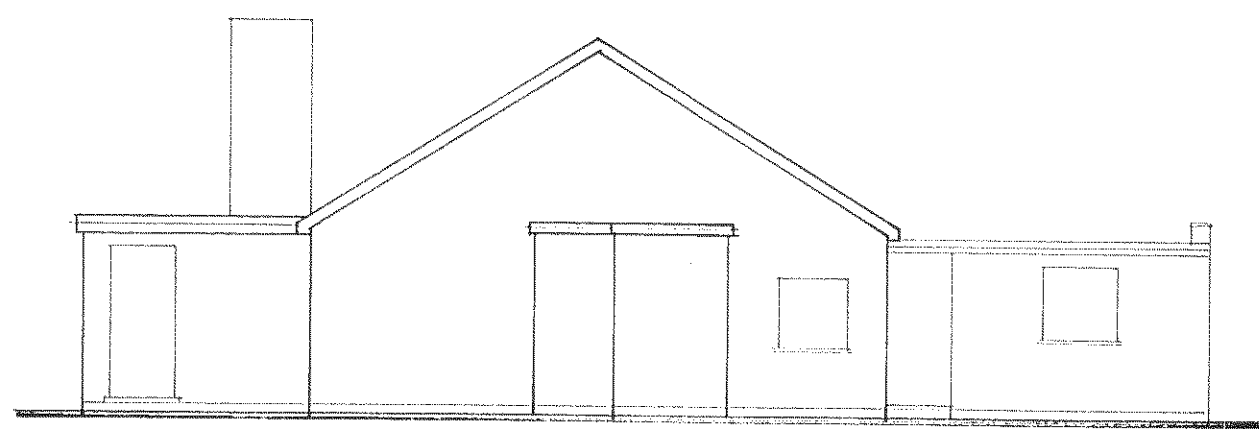


REAR ELEVATION 1:100 EAST EXISTING

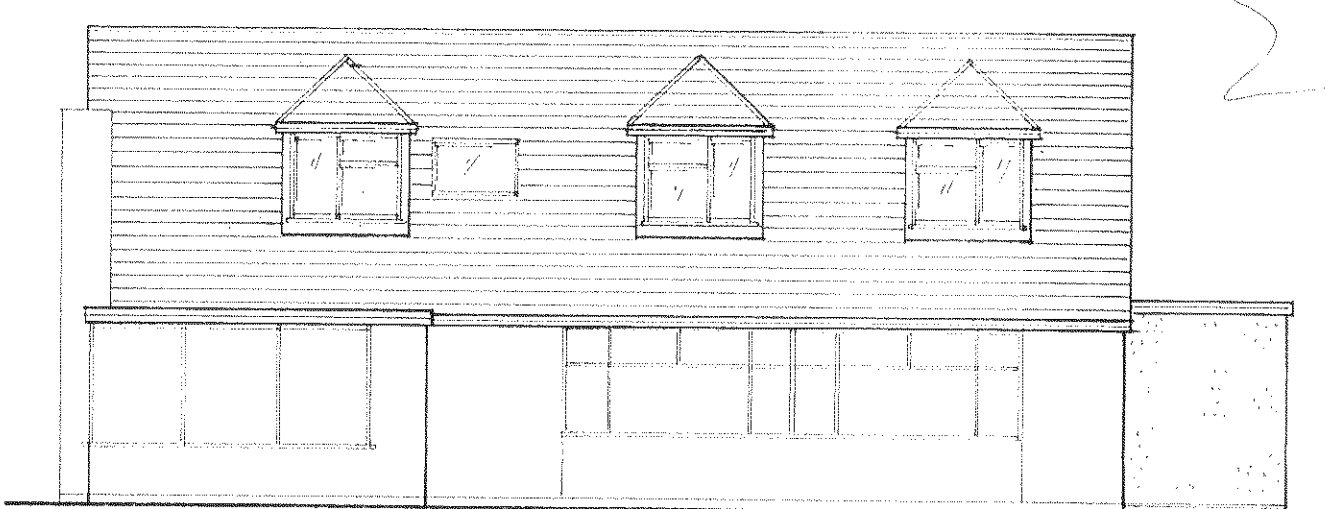


SIDE ELEVATION 1:100 SOUTH PROPOSED

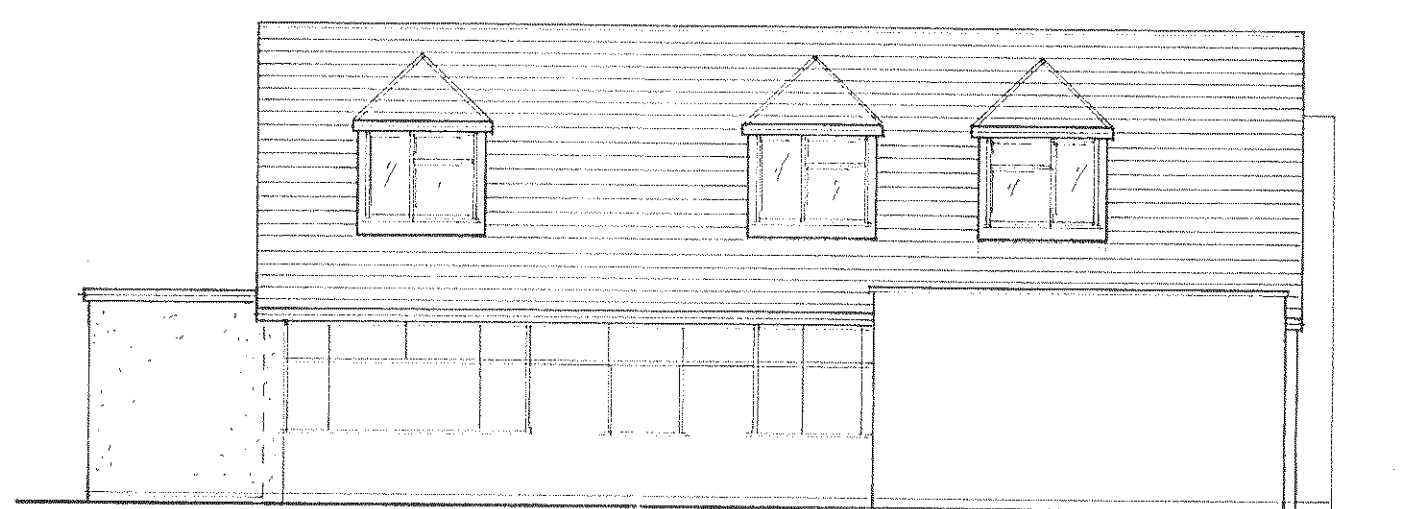


SIDE ELEVATION 1:100 NORTH PROPOSED

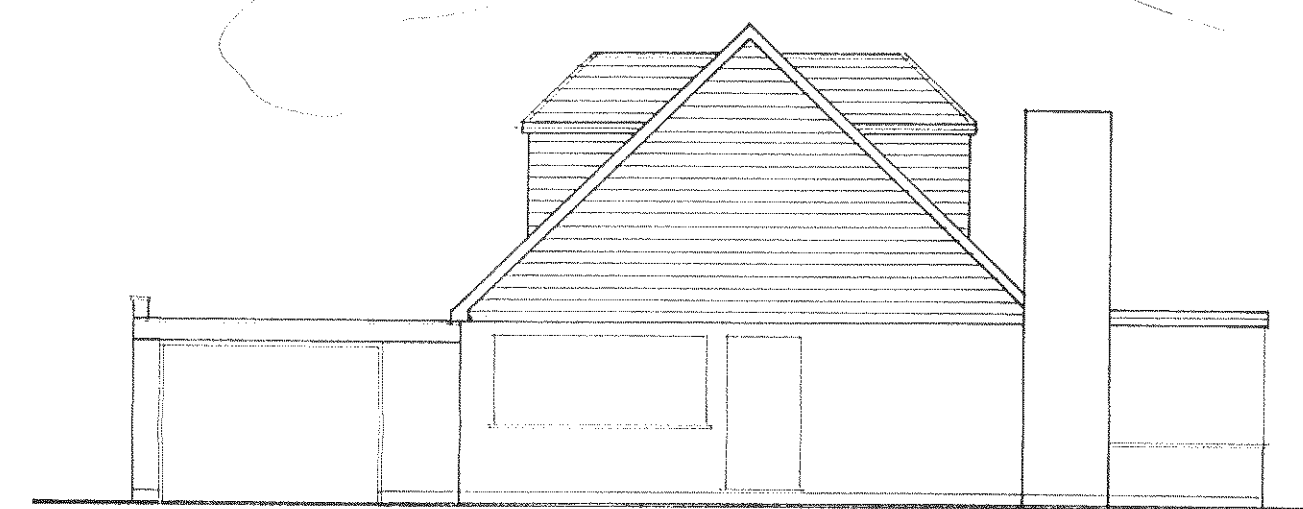


FRONT ELEVATION 1:100 WEST PROPOSED

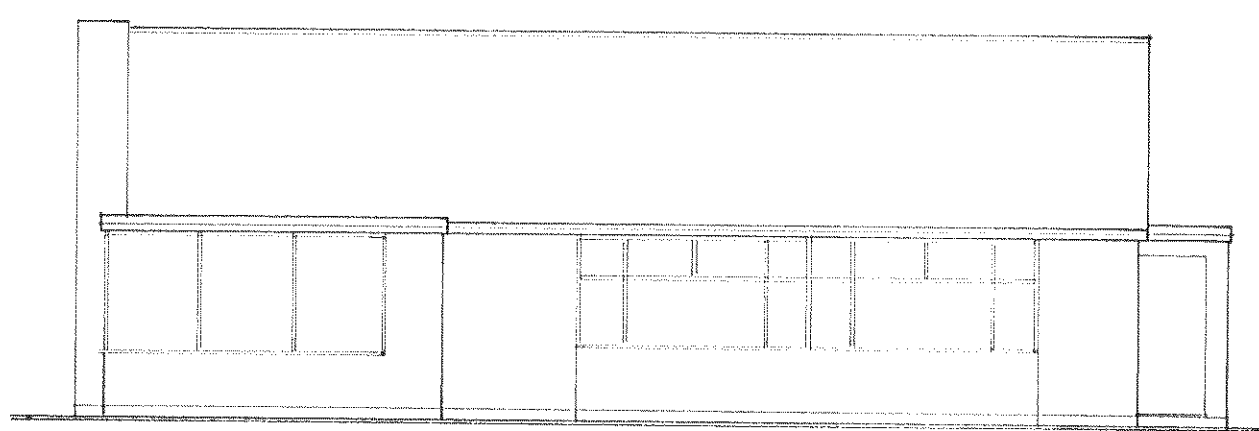

SIDE ELEVATION 1:100 SOUTH EXISTING

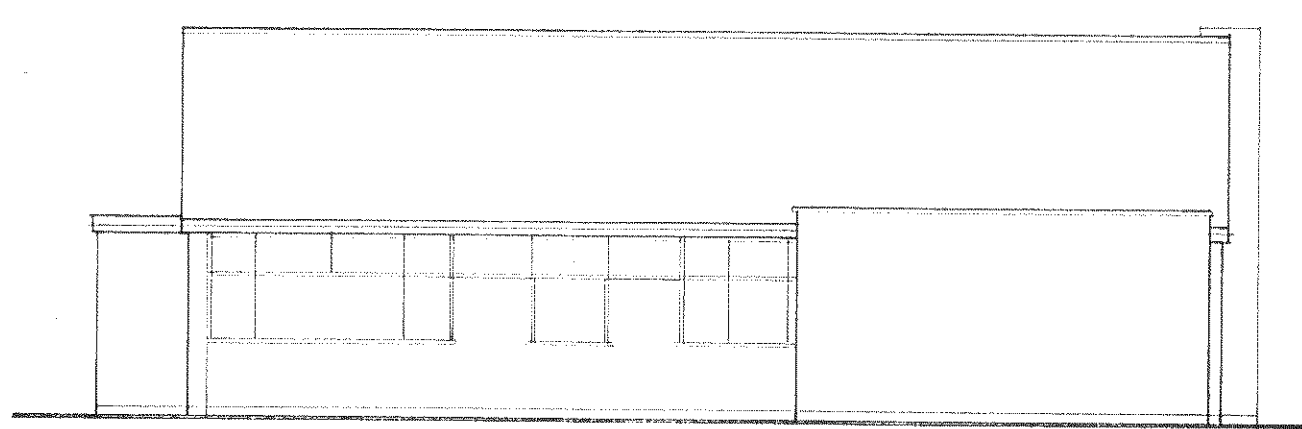

SIDE ELEVATION 1:100 NORTH EXISTING

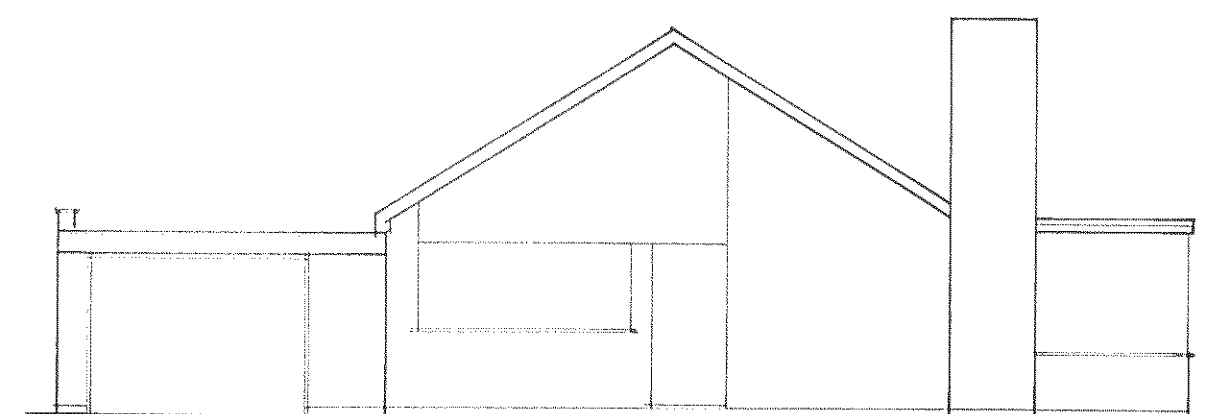

FRONT ELEVATION 1:100 WEST EXISTING

STEVEN BARRETT

AssocRICS, MCABE, MFPWS

Architectural & Surveying Services

07974 715009 sbarrettsurveying@yahoo.co.uk

White Thorne, The Warren, Ferring

Date: May 2015.

Drwg No: SB / 15 / 314/ 2/A Amendment:

Judith Pamir Rooms in Roof & rear extension

1:100

