




FRONT (n)

SIDE (w)

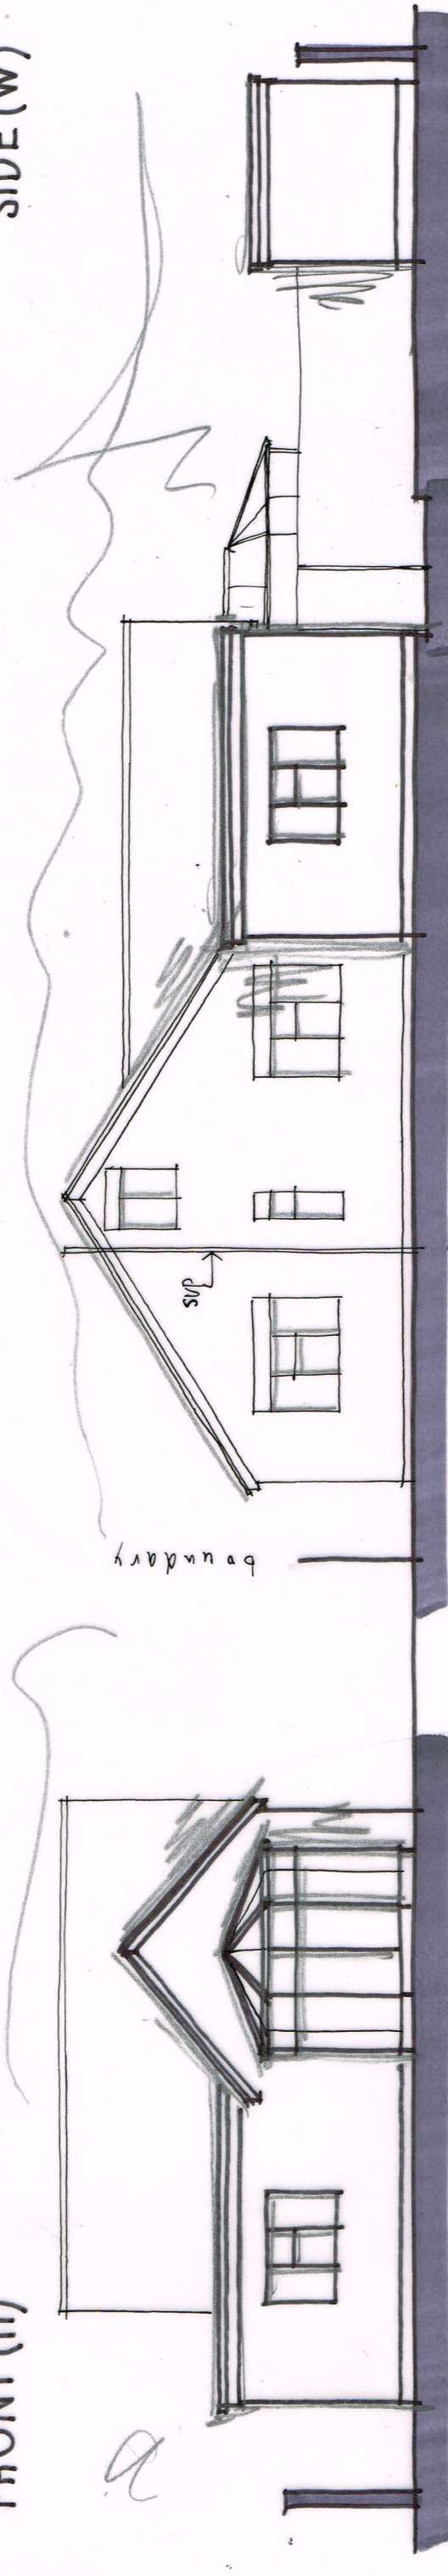

SIDE (e)

REAR (s) ELEVATION 1:100 @ A3

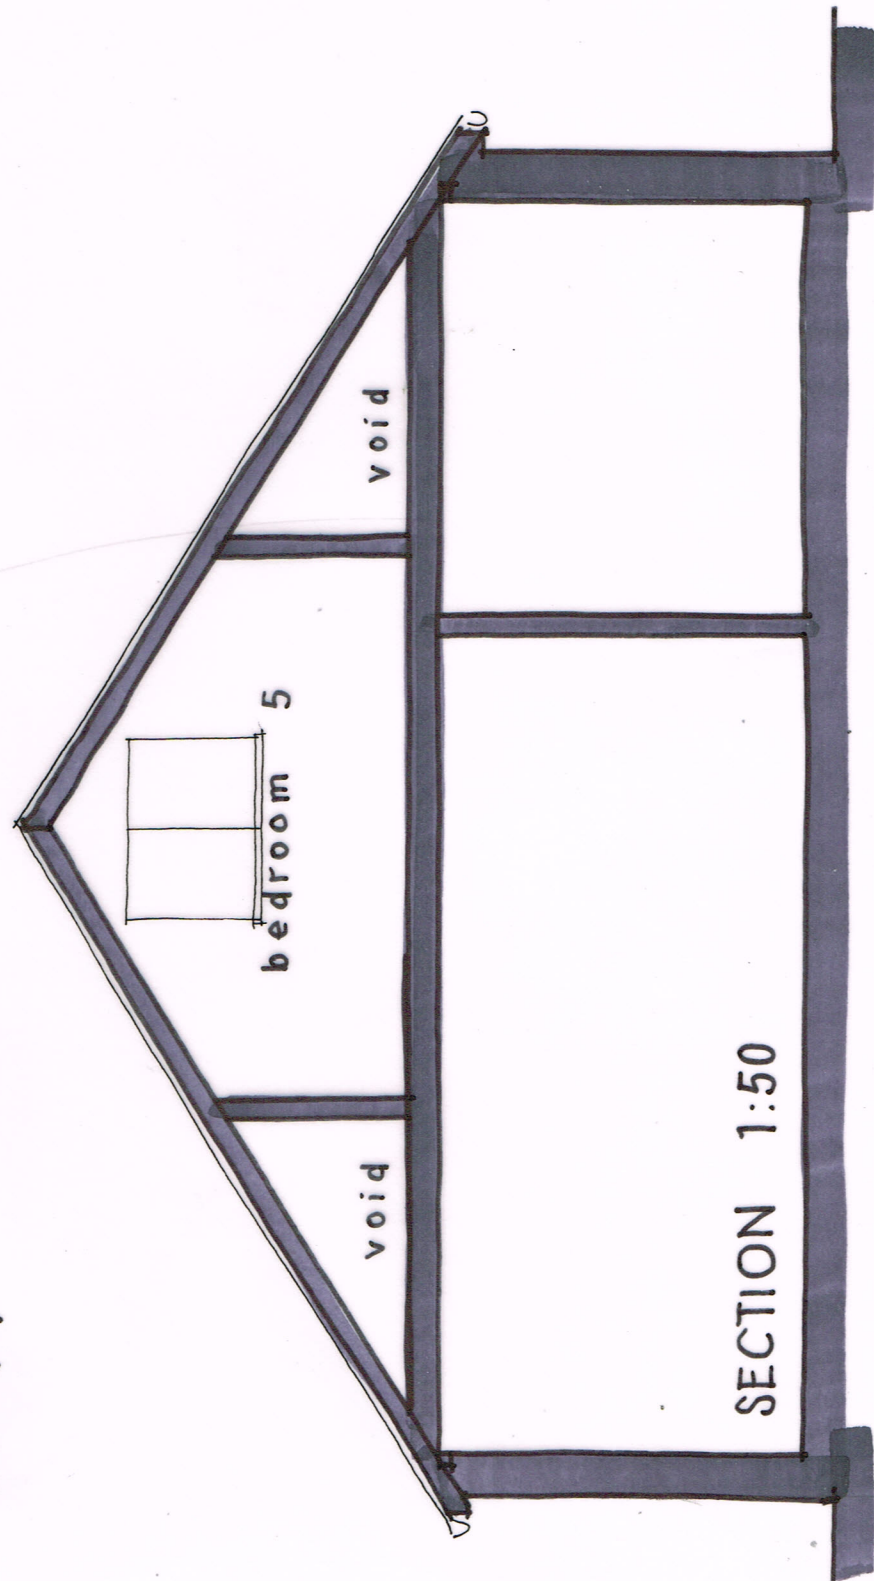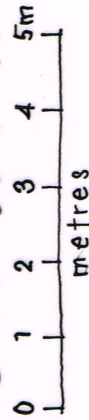

SECTION 1:50

Wayne Gander MCIAT
Architectural Technologist
98 Durrington Lane, Worthing
West Sussex BN13 2RQ
E : waynegander08@gmail.com