ARUN DISTRICT COUNCIL FOB6/21/DOC

3 No part of the development shall be first occupied until the car parking has been constructed in accordance with the approved site plan. These spaces shall thereafter be retained at all times for their designated purpose.

Reason: To provide car-parking space for the use in accordance with policy T SP1 of the Arun Local Plan.

5 No part of the development shall be first occupied until covered and secure cycle parking spaces have been provided in accordance with plans and details submitted to and approved by the Local Planning Authority.

Reason: To provide alternative travel options to the use of the car in accordance with current sustainable transport policies and policy T DM1 of the Arun Local Plan.

9 Prior to occupation of any of the dwellings, a scheme for the provision of facilities to enable the charging of electric vehicles to serve the approved dwellings shall be submitted to the local planning authority for approval and thereafter implemented in accordance with the approved details and the charge points shall thereafter be retained and maintained in good working condition.

Reason: New petrol and diesel cars/vans will not be sold beyond 2040, and to mitigate against any potential adverse impact of the development on local air quality, in accordance with policy QE DM3 (c) of the Arun Local Plan, the Arun District Council Electric Vehicle Infrastructure Study (November 2017) and the National Planning Policy Framework (NPPF).

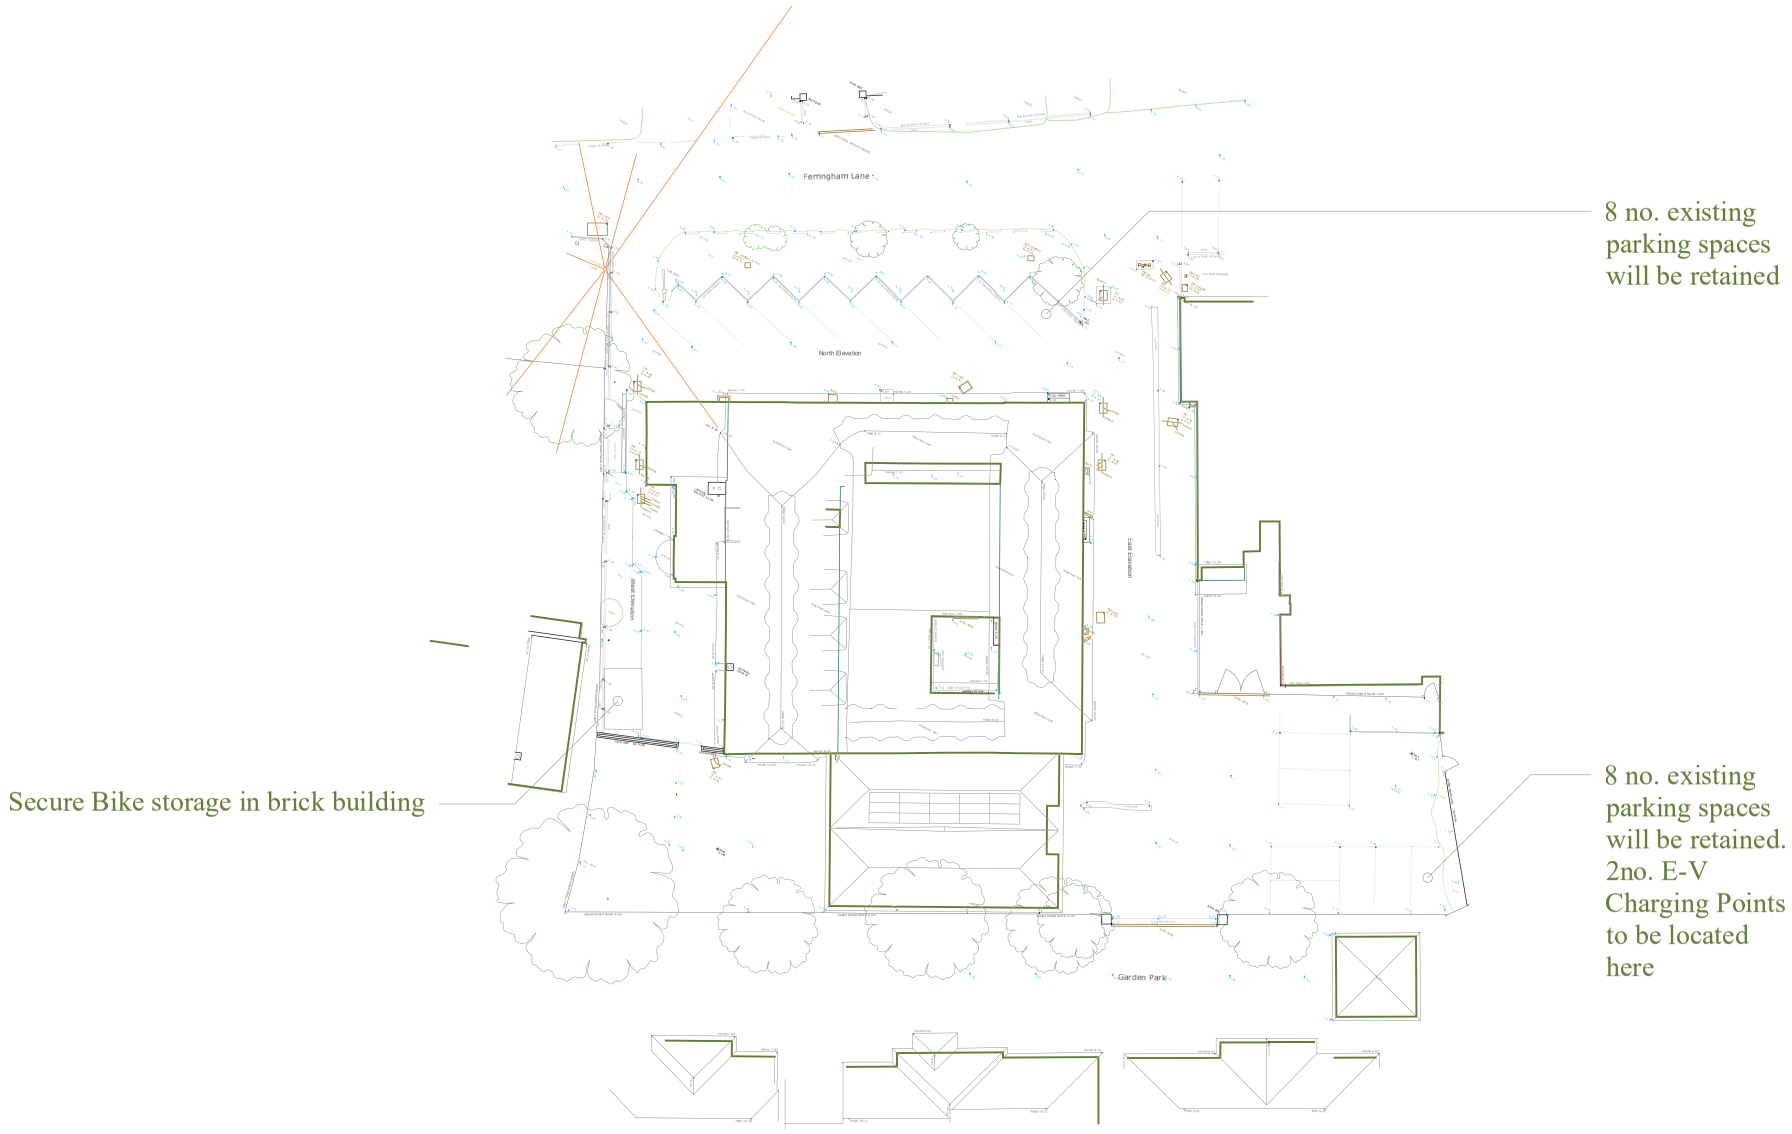

Survey

1:500 | PROPOSED

MANORWOOD
building on tradition

Suite 114
26 The Hornet
Chichester
West Sussex
PO19 7BB

tel: 01243 201 102
email: enquiries@manorwood.co.uk
web: www.manorwood.co.uk

This drawing is the copyright of Manorwood Construction Ltd.

Do not scale from this drawing.

Exemptions to copyright and scaling apply for Local Authority planning purposes only.

All dimensions must be checked on site prior to commencement of works.

Address
The Tudor Close, Ferringham Lane, Ferring, Worthing, West Sussex, BN12 5NQ

Drawing
Condition 3, 5 & 9

Scale @ A3
1:500

Drawn:	Issued:
29.04.2021	29.04.2021
Drawn By	Checked By
MD	BK

Job No.
2003TU_R1

Drawing No.
2003TU_R1_001

Revisions:
R.0
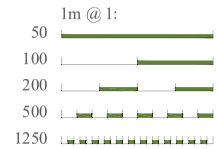
Status
FOR COMMENT