




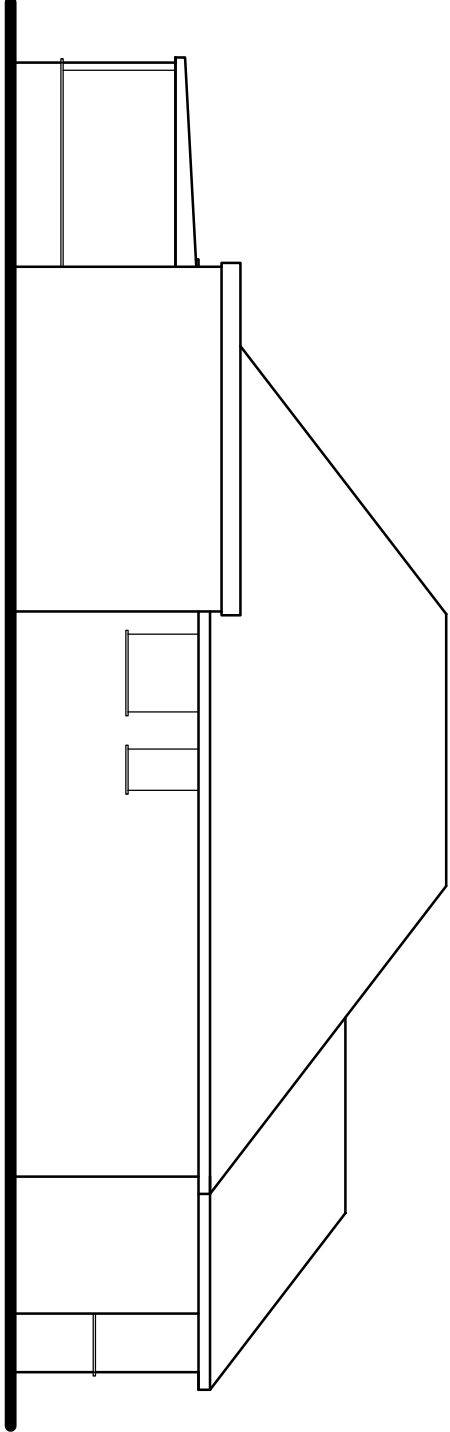


Existing Side (North-West) Elevation

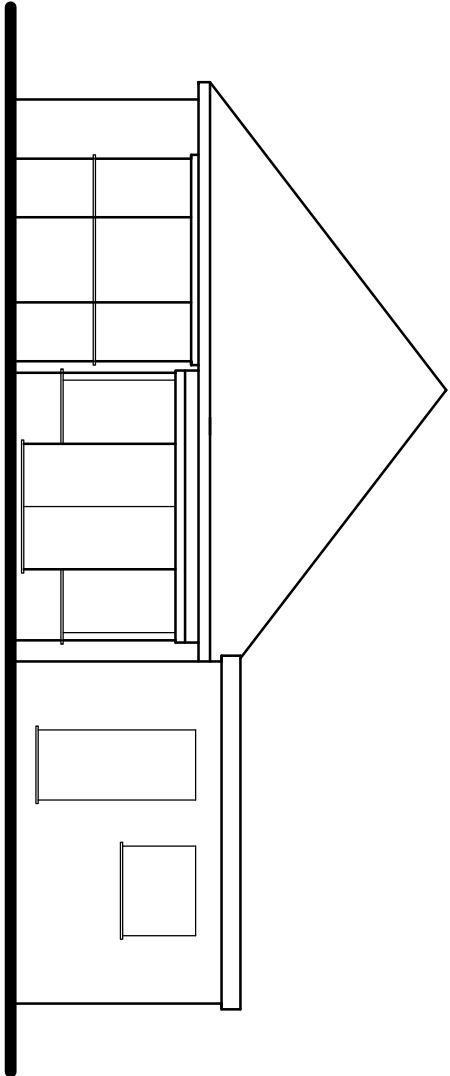



Existing Rear (North-East) Elevation

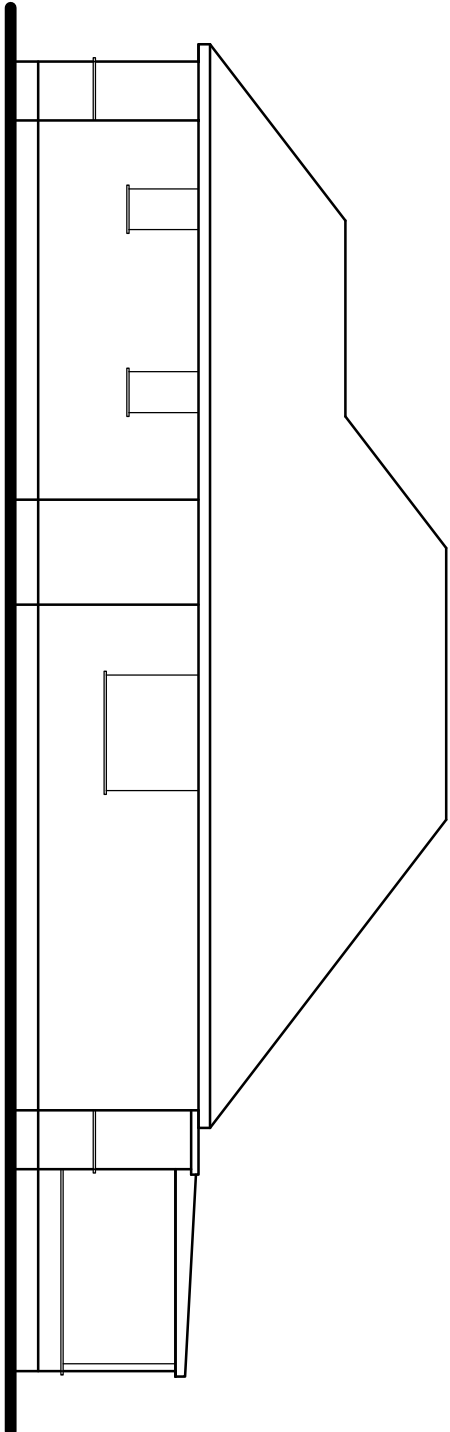


Existing Side (South-East) Elevation

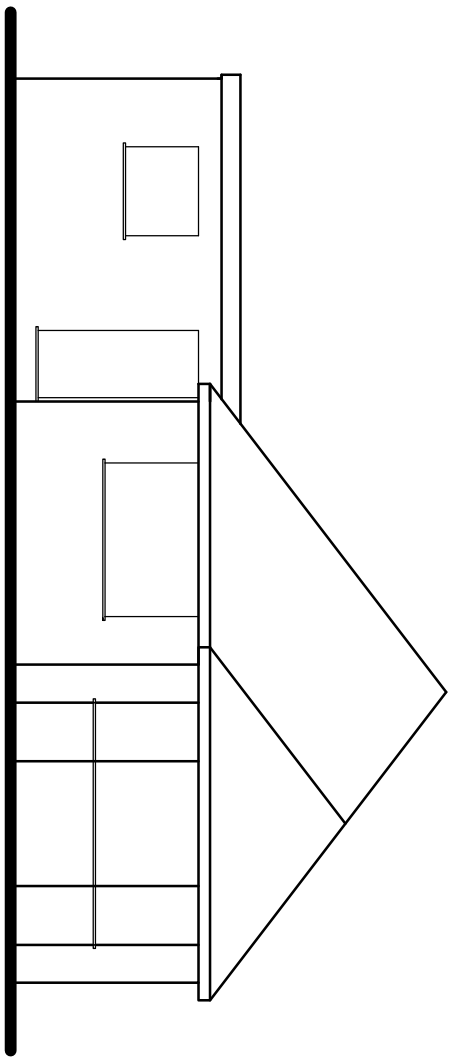


Existing Front (South-West) Elevation

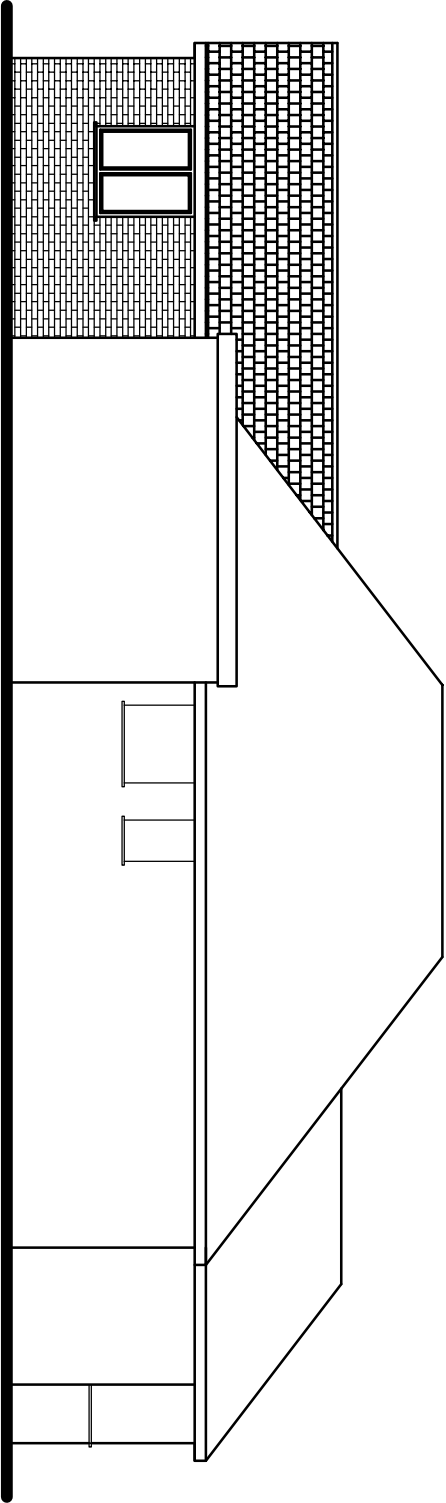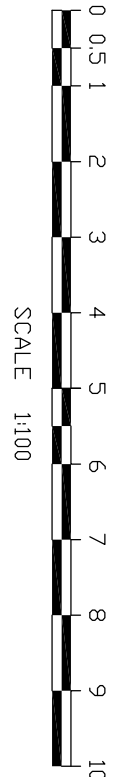


Proposed Side (North-West) Elevation

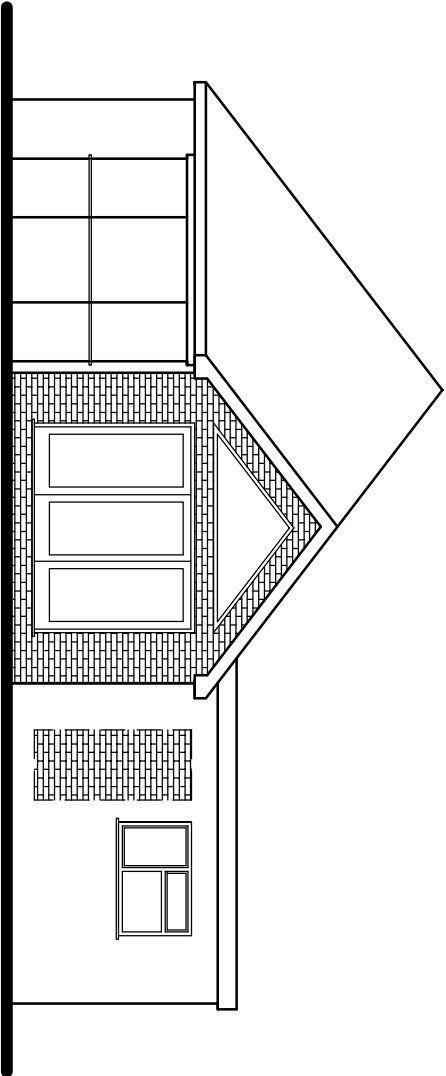

Proposed Rear (North-East) Elevation

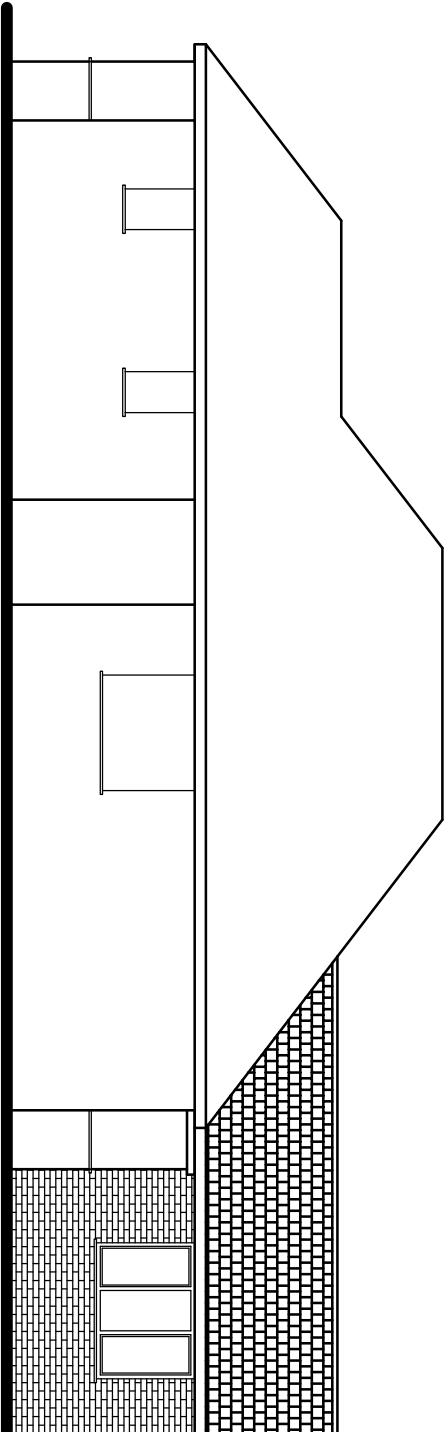

Proposed Side (South-East) Elevation

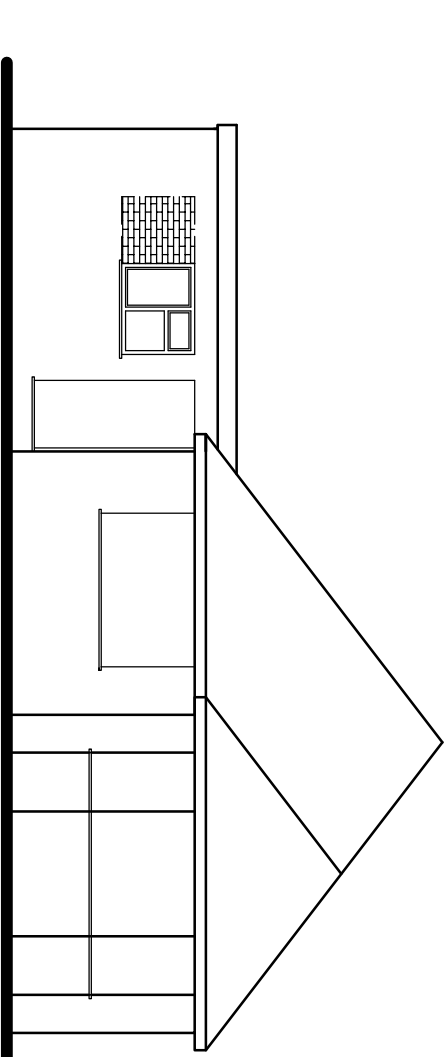

Proposed Front (South-West) Elevation

Tony Rogers
Building Consultants

Address: 40 Dawn Crescent, Upper Beeding
West Sussex, BN44 3WH

Telephone: 01903 815225 Fax: 01903 815225

Rev.	Date	Revision Description

Client: Mr & Mrs R Gallagher

Address: 6 Altride Close
Ferring
West Sussex
BN12 5BJ

Project: Single storey rear
extension and
alterations

Scale: 1:100
Paper Size A1

Date: August 2026

Drawing No: 26/1636/03

Drawn By: AWR	Revision:
---------------	-----------