Reproduced from Ordnance Survey Map with the permission of the Controller of Her Majesty's Stationery Office. Crown Copy Right reserved Licence No. AL10003804

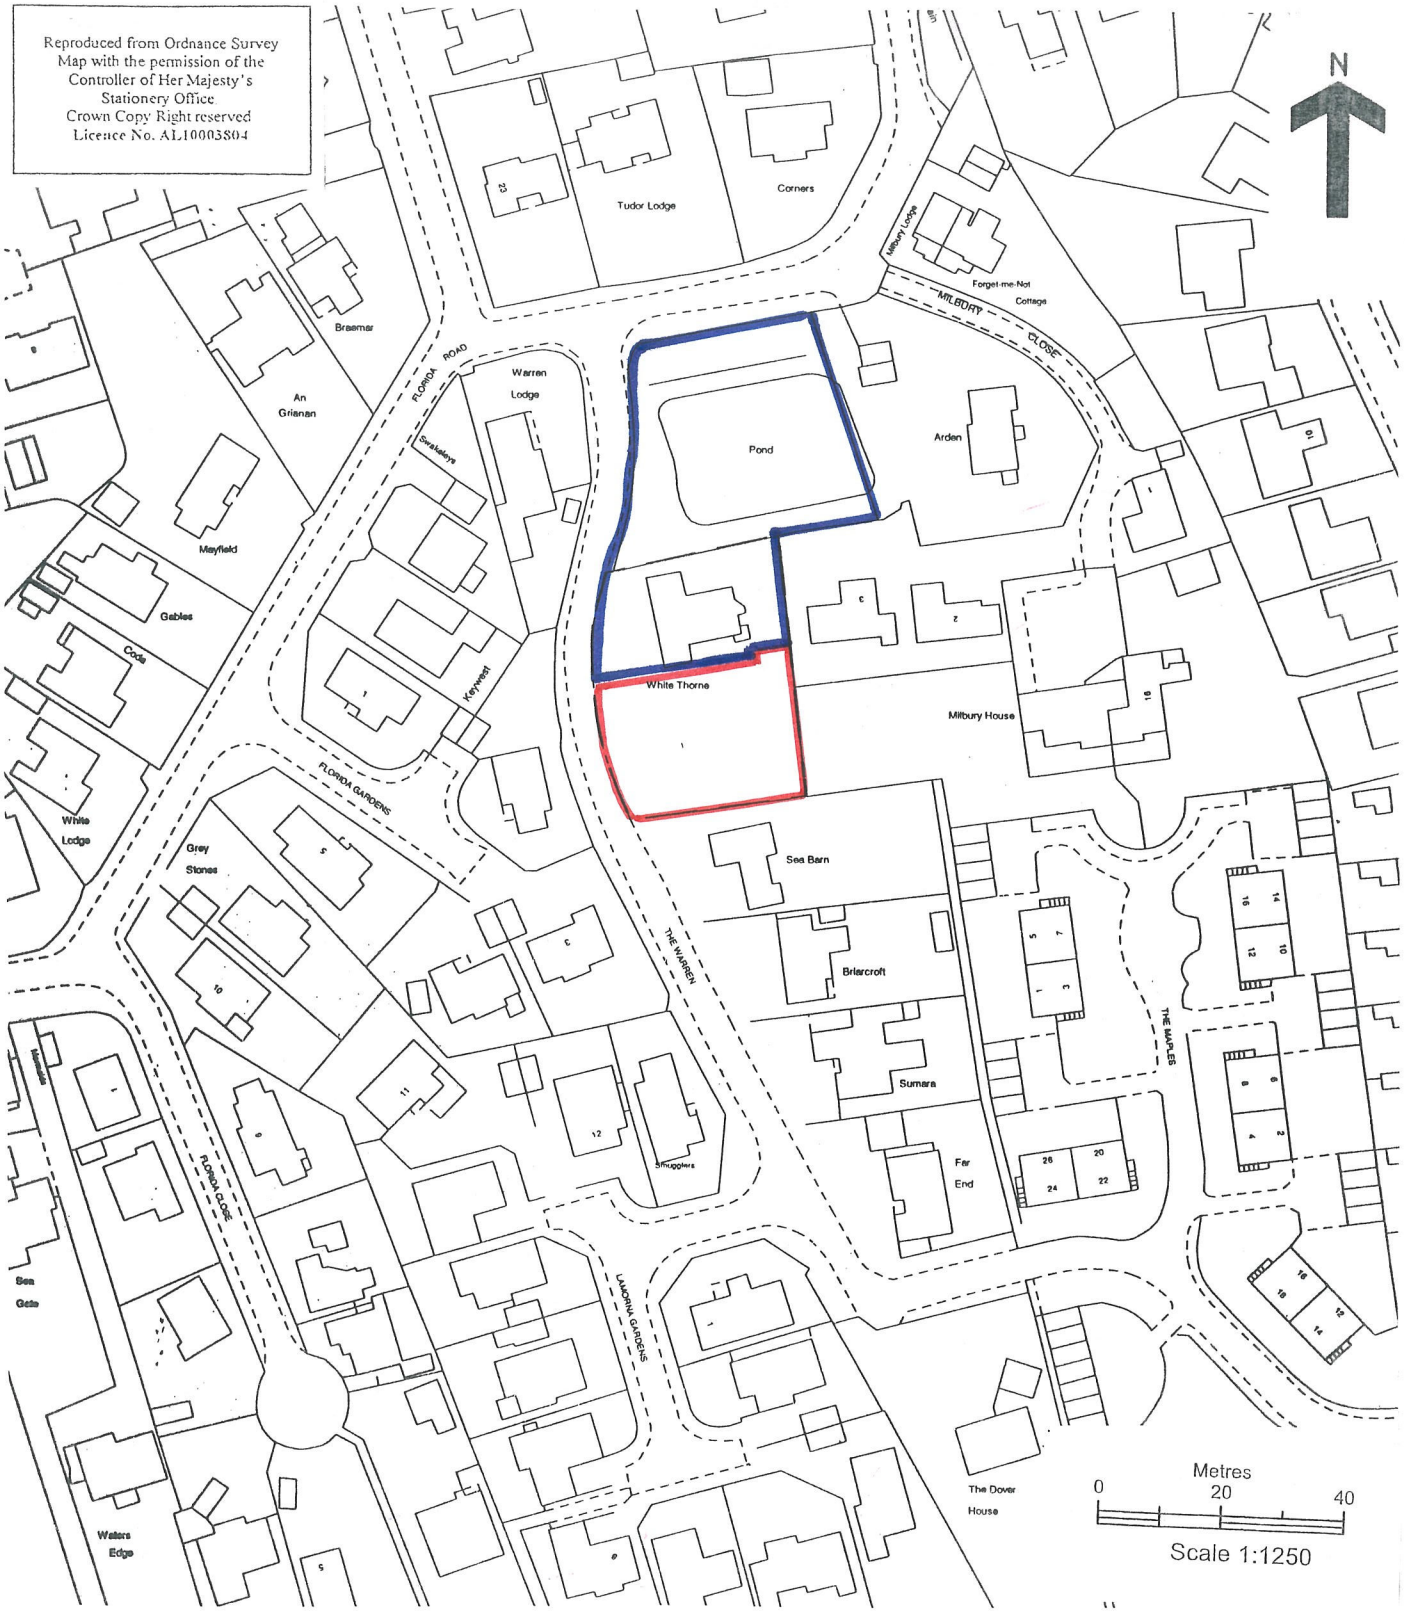

Site Location Plan

Drawing No. TCPS 417/1

Application Site

Other land in applicants control

Town & Country Planning Solutions

PLANNING & DEVELOPMENT CONSULTANTS

Sandhills Farmhouse
Bodle Street Green
East Sussex BN27 4QU

Tel 01435 830923
Fax 01435 830021
Mobile 07813 831379
tcps@talk21.com

ARUN DISTRICT COUNCIL FG/87/10/