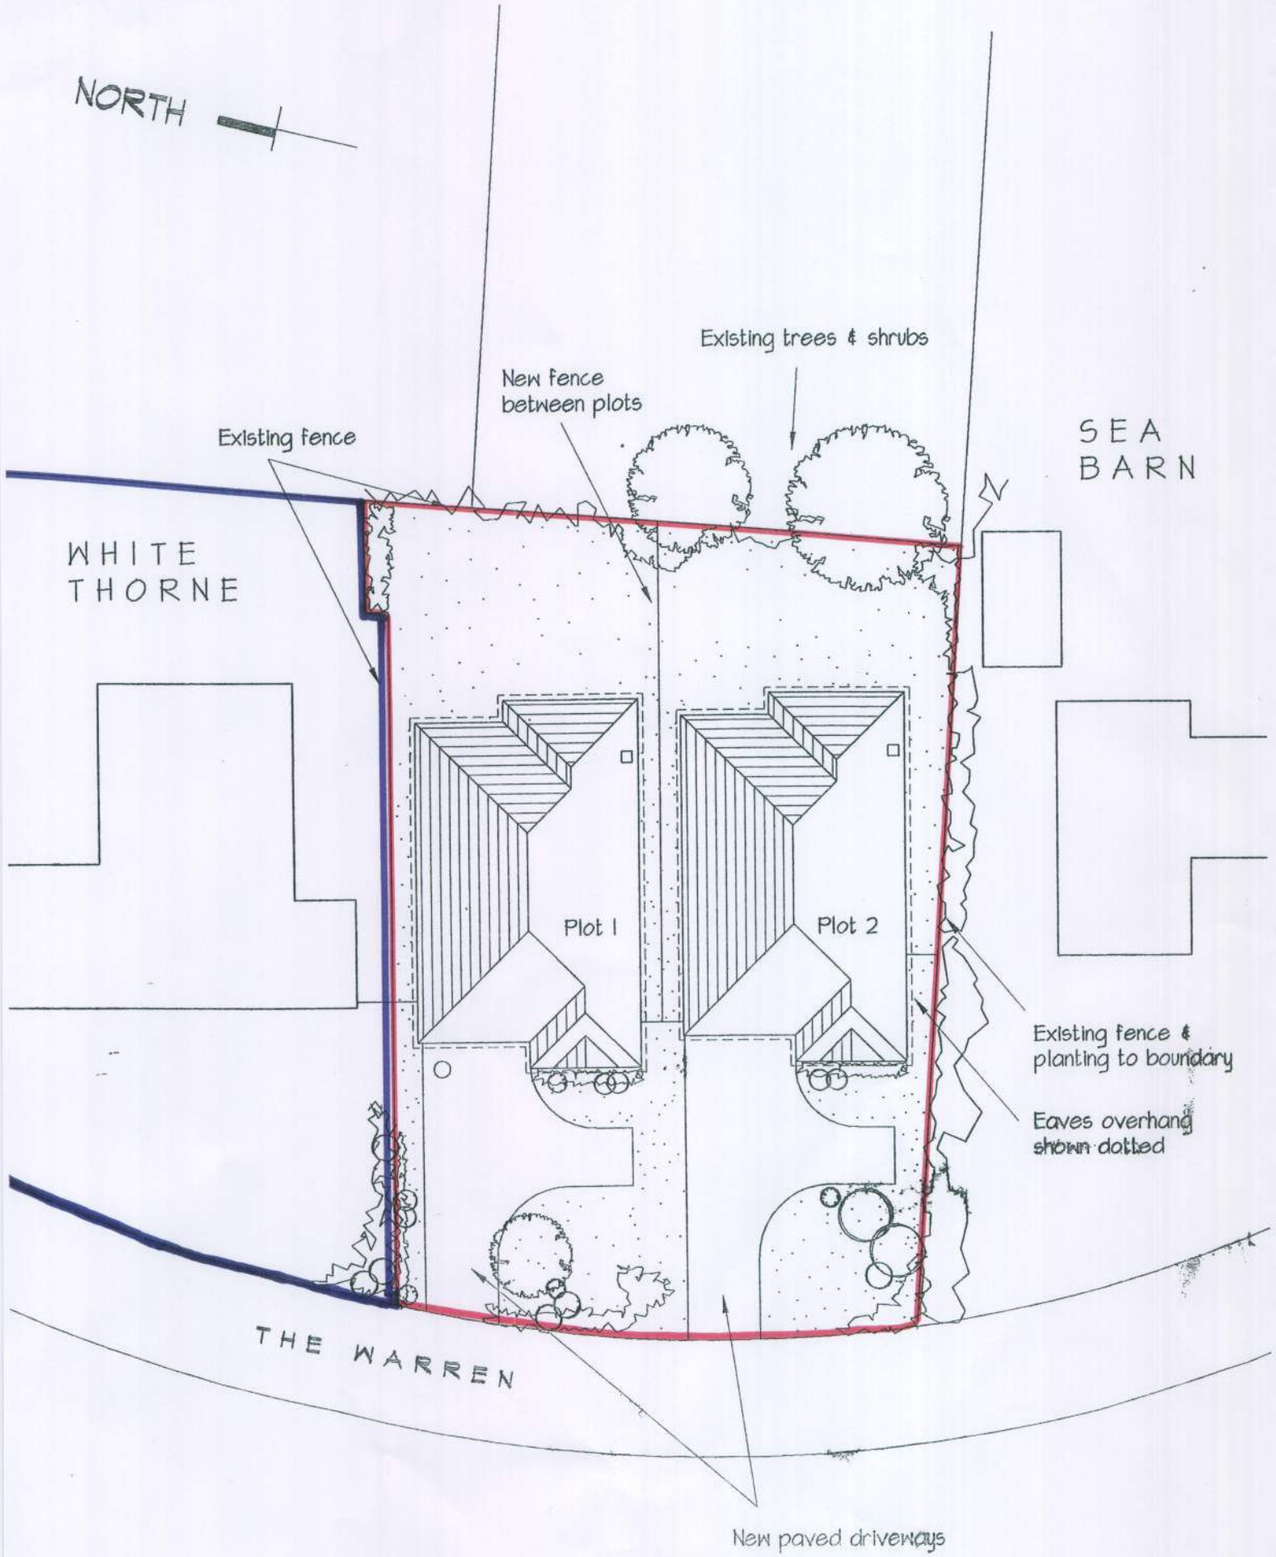

SITE PLAN 1:250

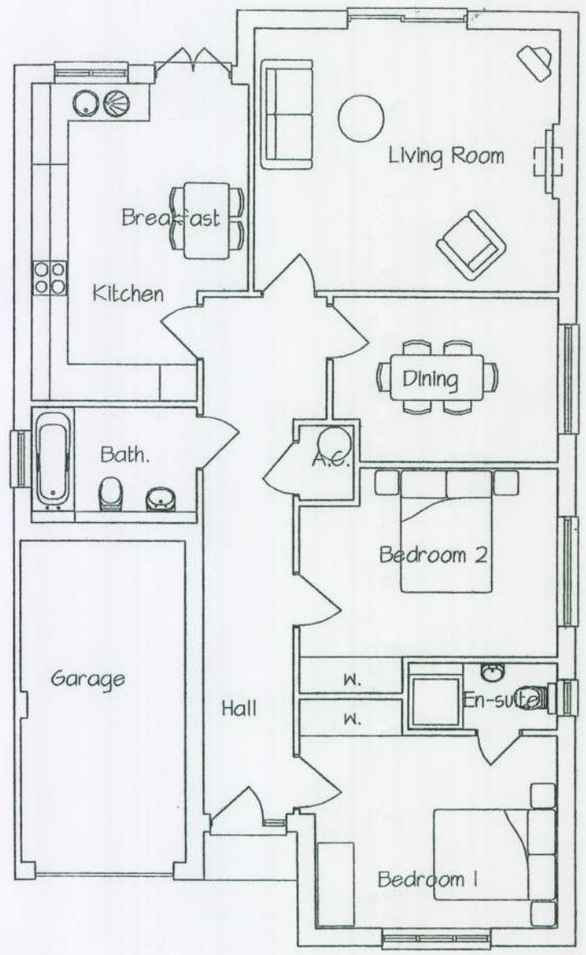

FLOOR PLAN 1:100

Application Site

Other land in
applicants control

0 1 2 3 4 5 m

1:100 SCALE @ A3

CDA
architecture

Crossley Design Associates
21 Haleybridge Walk Tangmere Chichester West Sussex PO20 2HG
tel. 01243 782943 email. mail@crossleydesign.co.uk

project

RESIDENTIAL DEVELOPMENT
LAND ADJACENT TO WHITE THORNE
THE WARREN
FERRING

drawing

SITE & FLOOR PLAN

scale	date	job no:	drwg no.	rev.
1:250 1:100	JULY 09	0908	2.01	-

This drawing is the copyright of Crossley Design Associates

ARUN DISTRICT COUNCIL FG/87/10/