




FRONT (SOUTH) ELEVATION

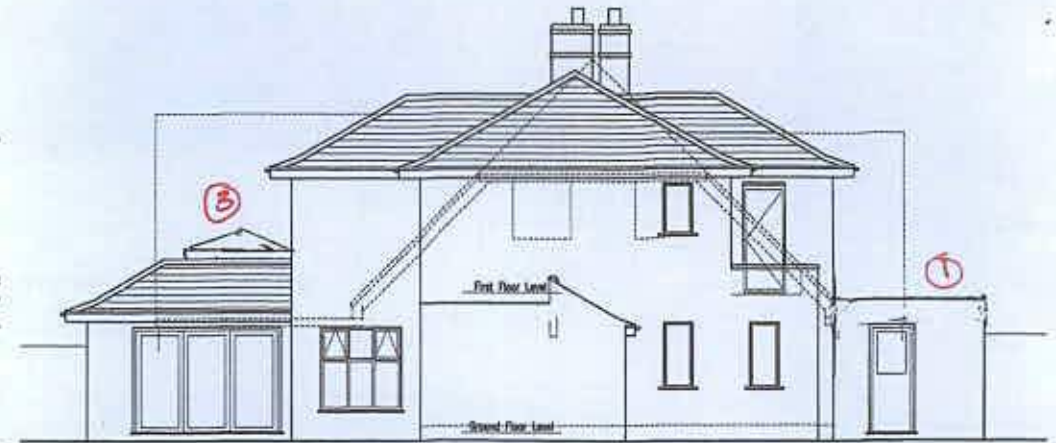

SIDE (WEST) ELEVATION

- ① height of garage changed. 2900 from GL/FFL at garage door.
- ② window in utility room instead of a door
- ③ length of lantern changed
- ④ 3 panes in bifold instead of 4
- ⑤ window slightly wider. 2 openings lights instead of 1

10 metres @ 1:100 on A3

1 metre @ 1:100 on A3



REAR (NORTH) ELEVATION

F Side Extension moved back Jul.17
E Single storey side Jul 17
D Extension reduced Oct.16

Rev	Date
This drawing shall be approved by Local Authority Building Control or other appropriate licensing authority prior to commencement of the work. It is intended to be used for this drawing. All dimensions to be given on this drawing in millimetres.	
Author: Sue Wheeler	
Project: 5 Sea Drive, Farningham	
Drawing: Planning Applications Proposed Elevations	
Scale: 1:100 on A3 Date: 30.05.14	
Area: CH	
1:100 on A3 Rev: 1:100 on A3 Date: 30.05.14 Drawn: [Signature] Checked: [Signature]	
Claire Haight Associates Ltd	
CH 762 /007	

AW1