



MANORWOOD
building on tradition

Suite 114
26 The Hornet
Chichester
West Sussex
PO19 7BB

tel: 01243 201 102
email: enquiries@manorwood.co.uk
web: www.manorwood.co.uk

This drawing is the copyright of
Manorwood Construction Ltd.

Do not scale from this drawing.

Exemptions to copyright and scaling
apply for Local Authority planning
purposes only.

All dimensions must be checked on
site prior to commencement of works.

Address

The Tudor Close,
Ferringham Lane, Ferring,
Worthing, West Sussex,
BN12 5NQ

Drawing

Proposed:

Unit 1 - 81.56m²

Scale @ A3

1:50

Drawn:	Issued:
30.04.2021	04.05.2021

Drawn By	Checked By
MD	BK



Job No.
2003TU_R1

Drawing No.
2003TU_R1_205

Revisions:
R.0

Status

FOR COMMENT

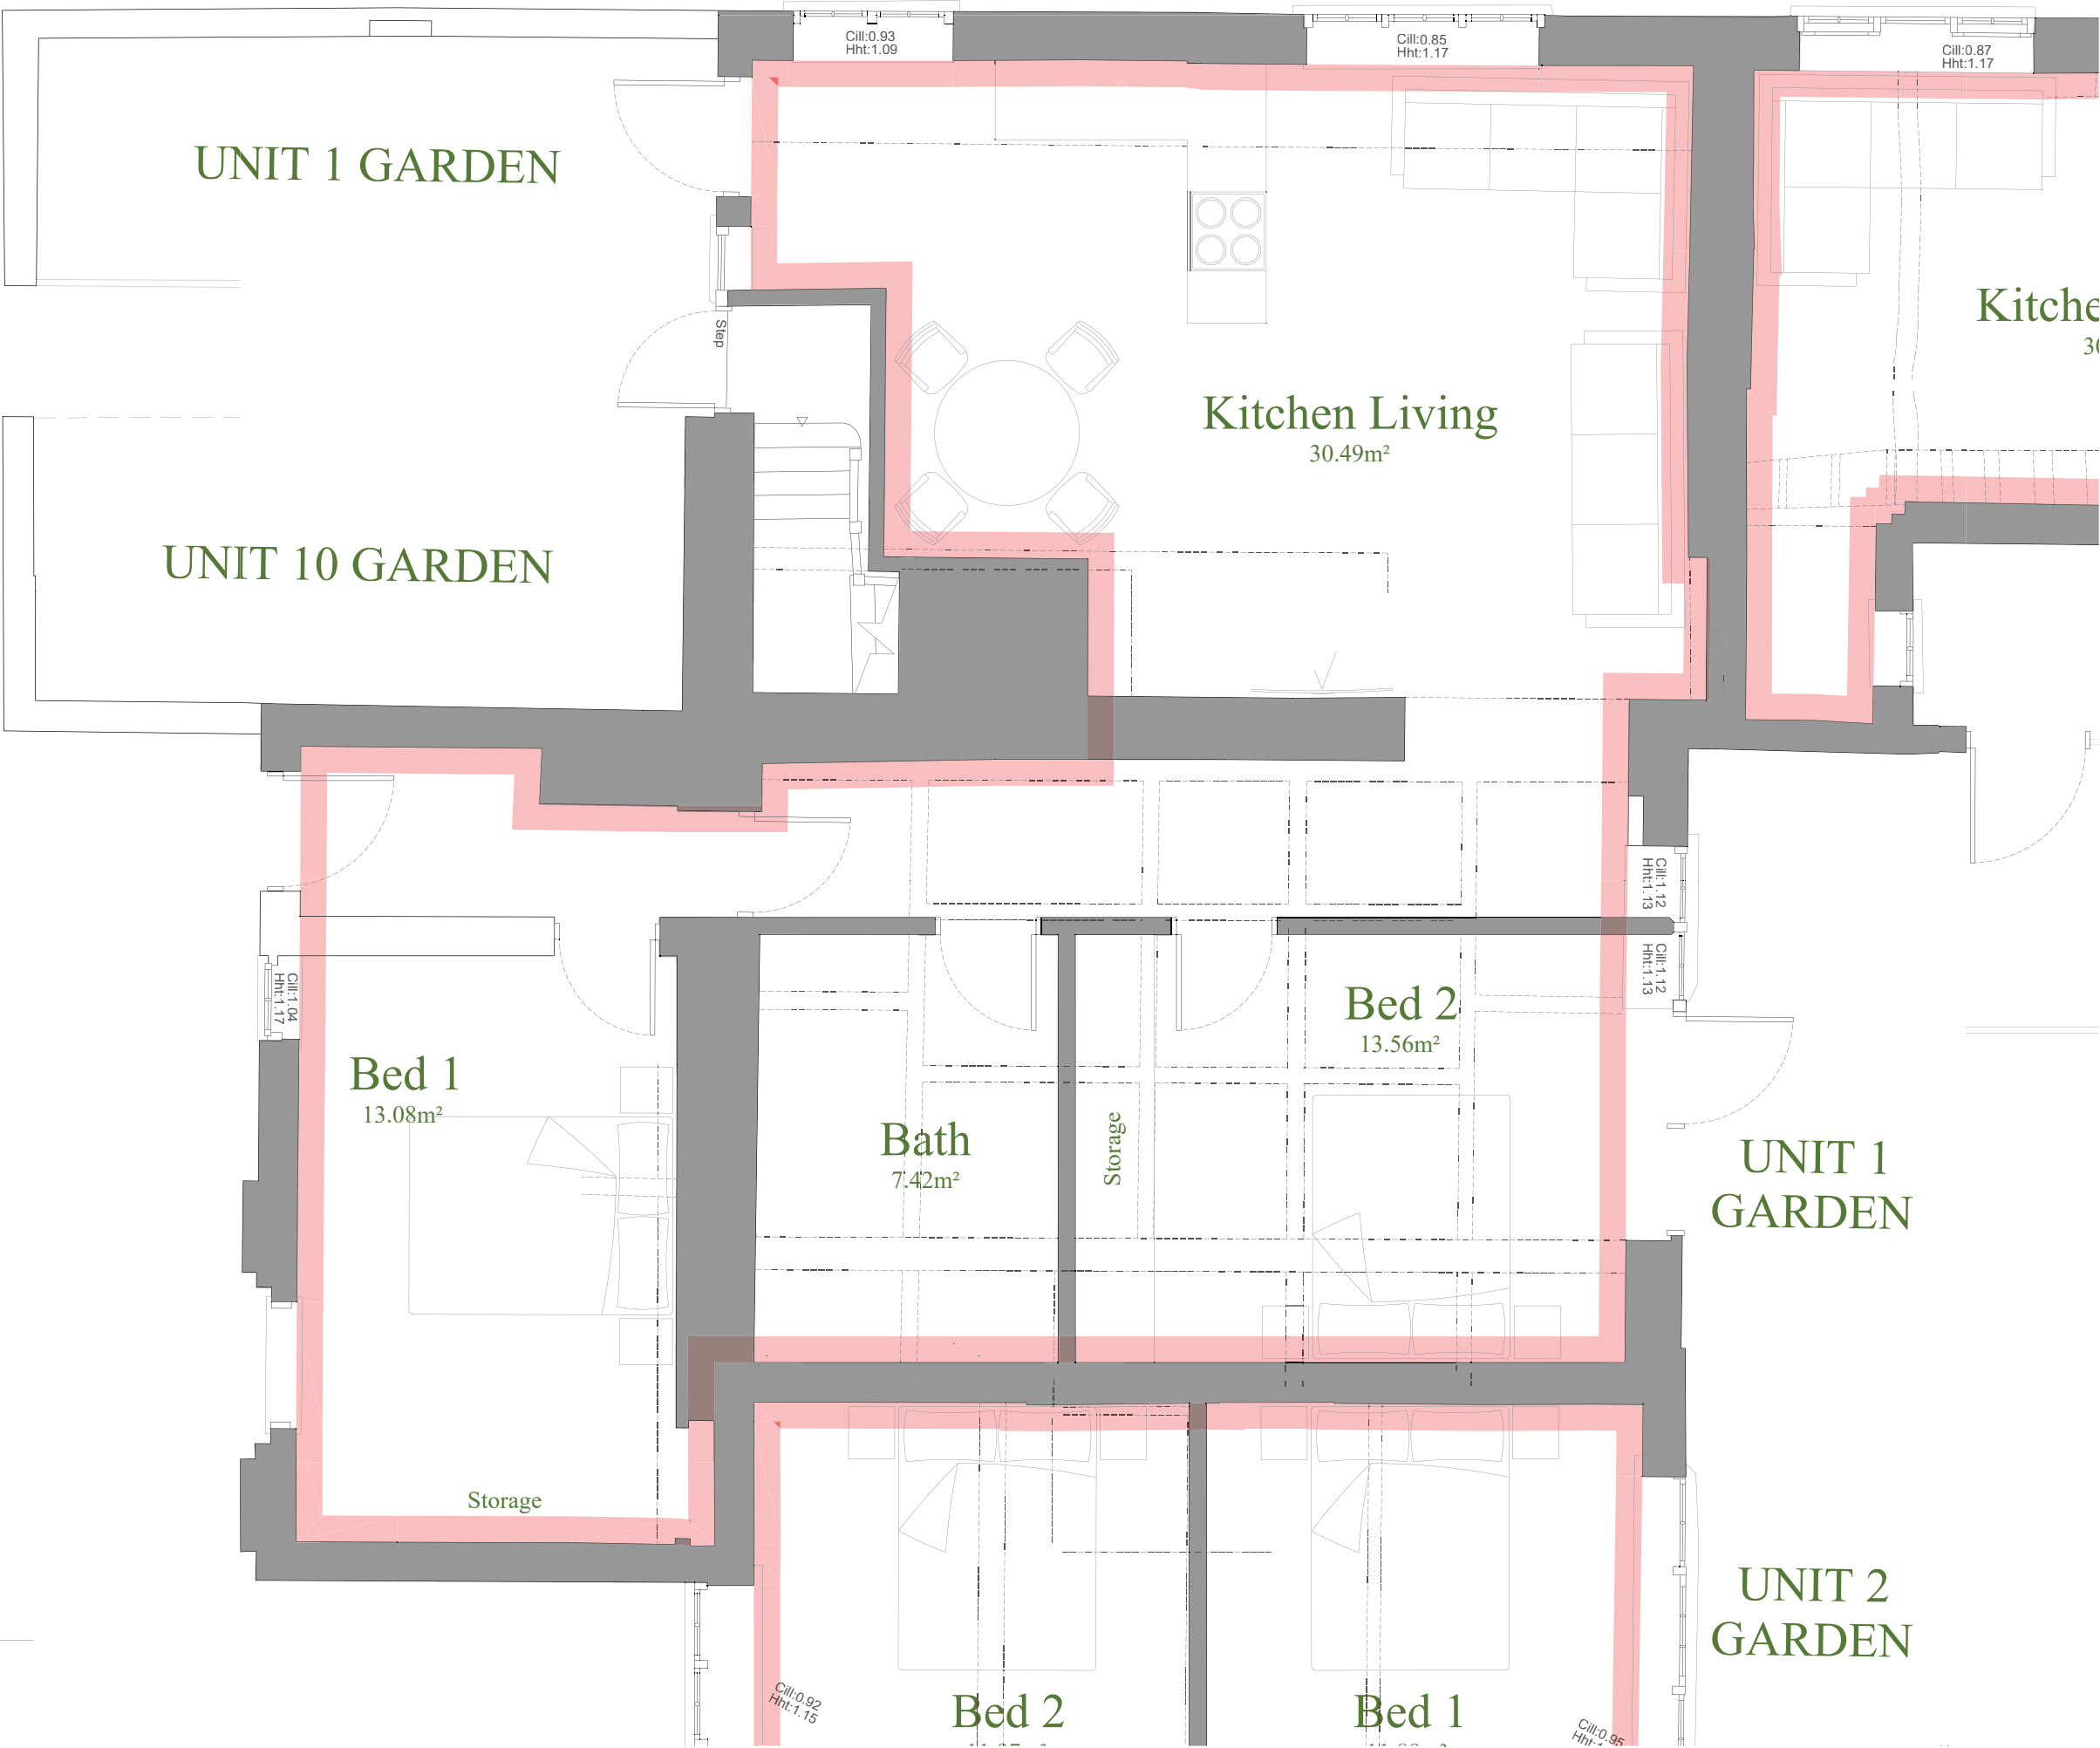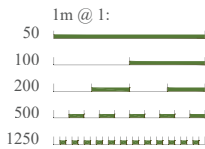

Unit 1
1:50 | PROPOSED