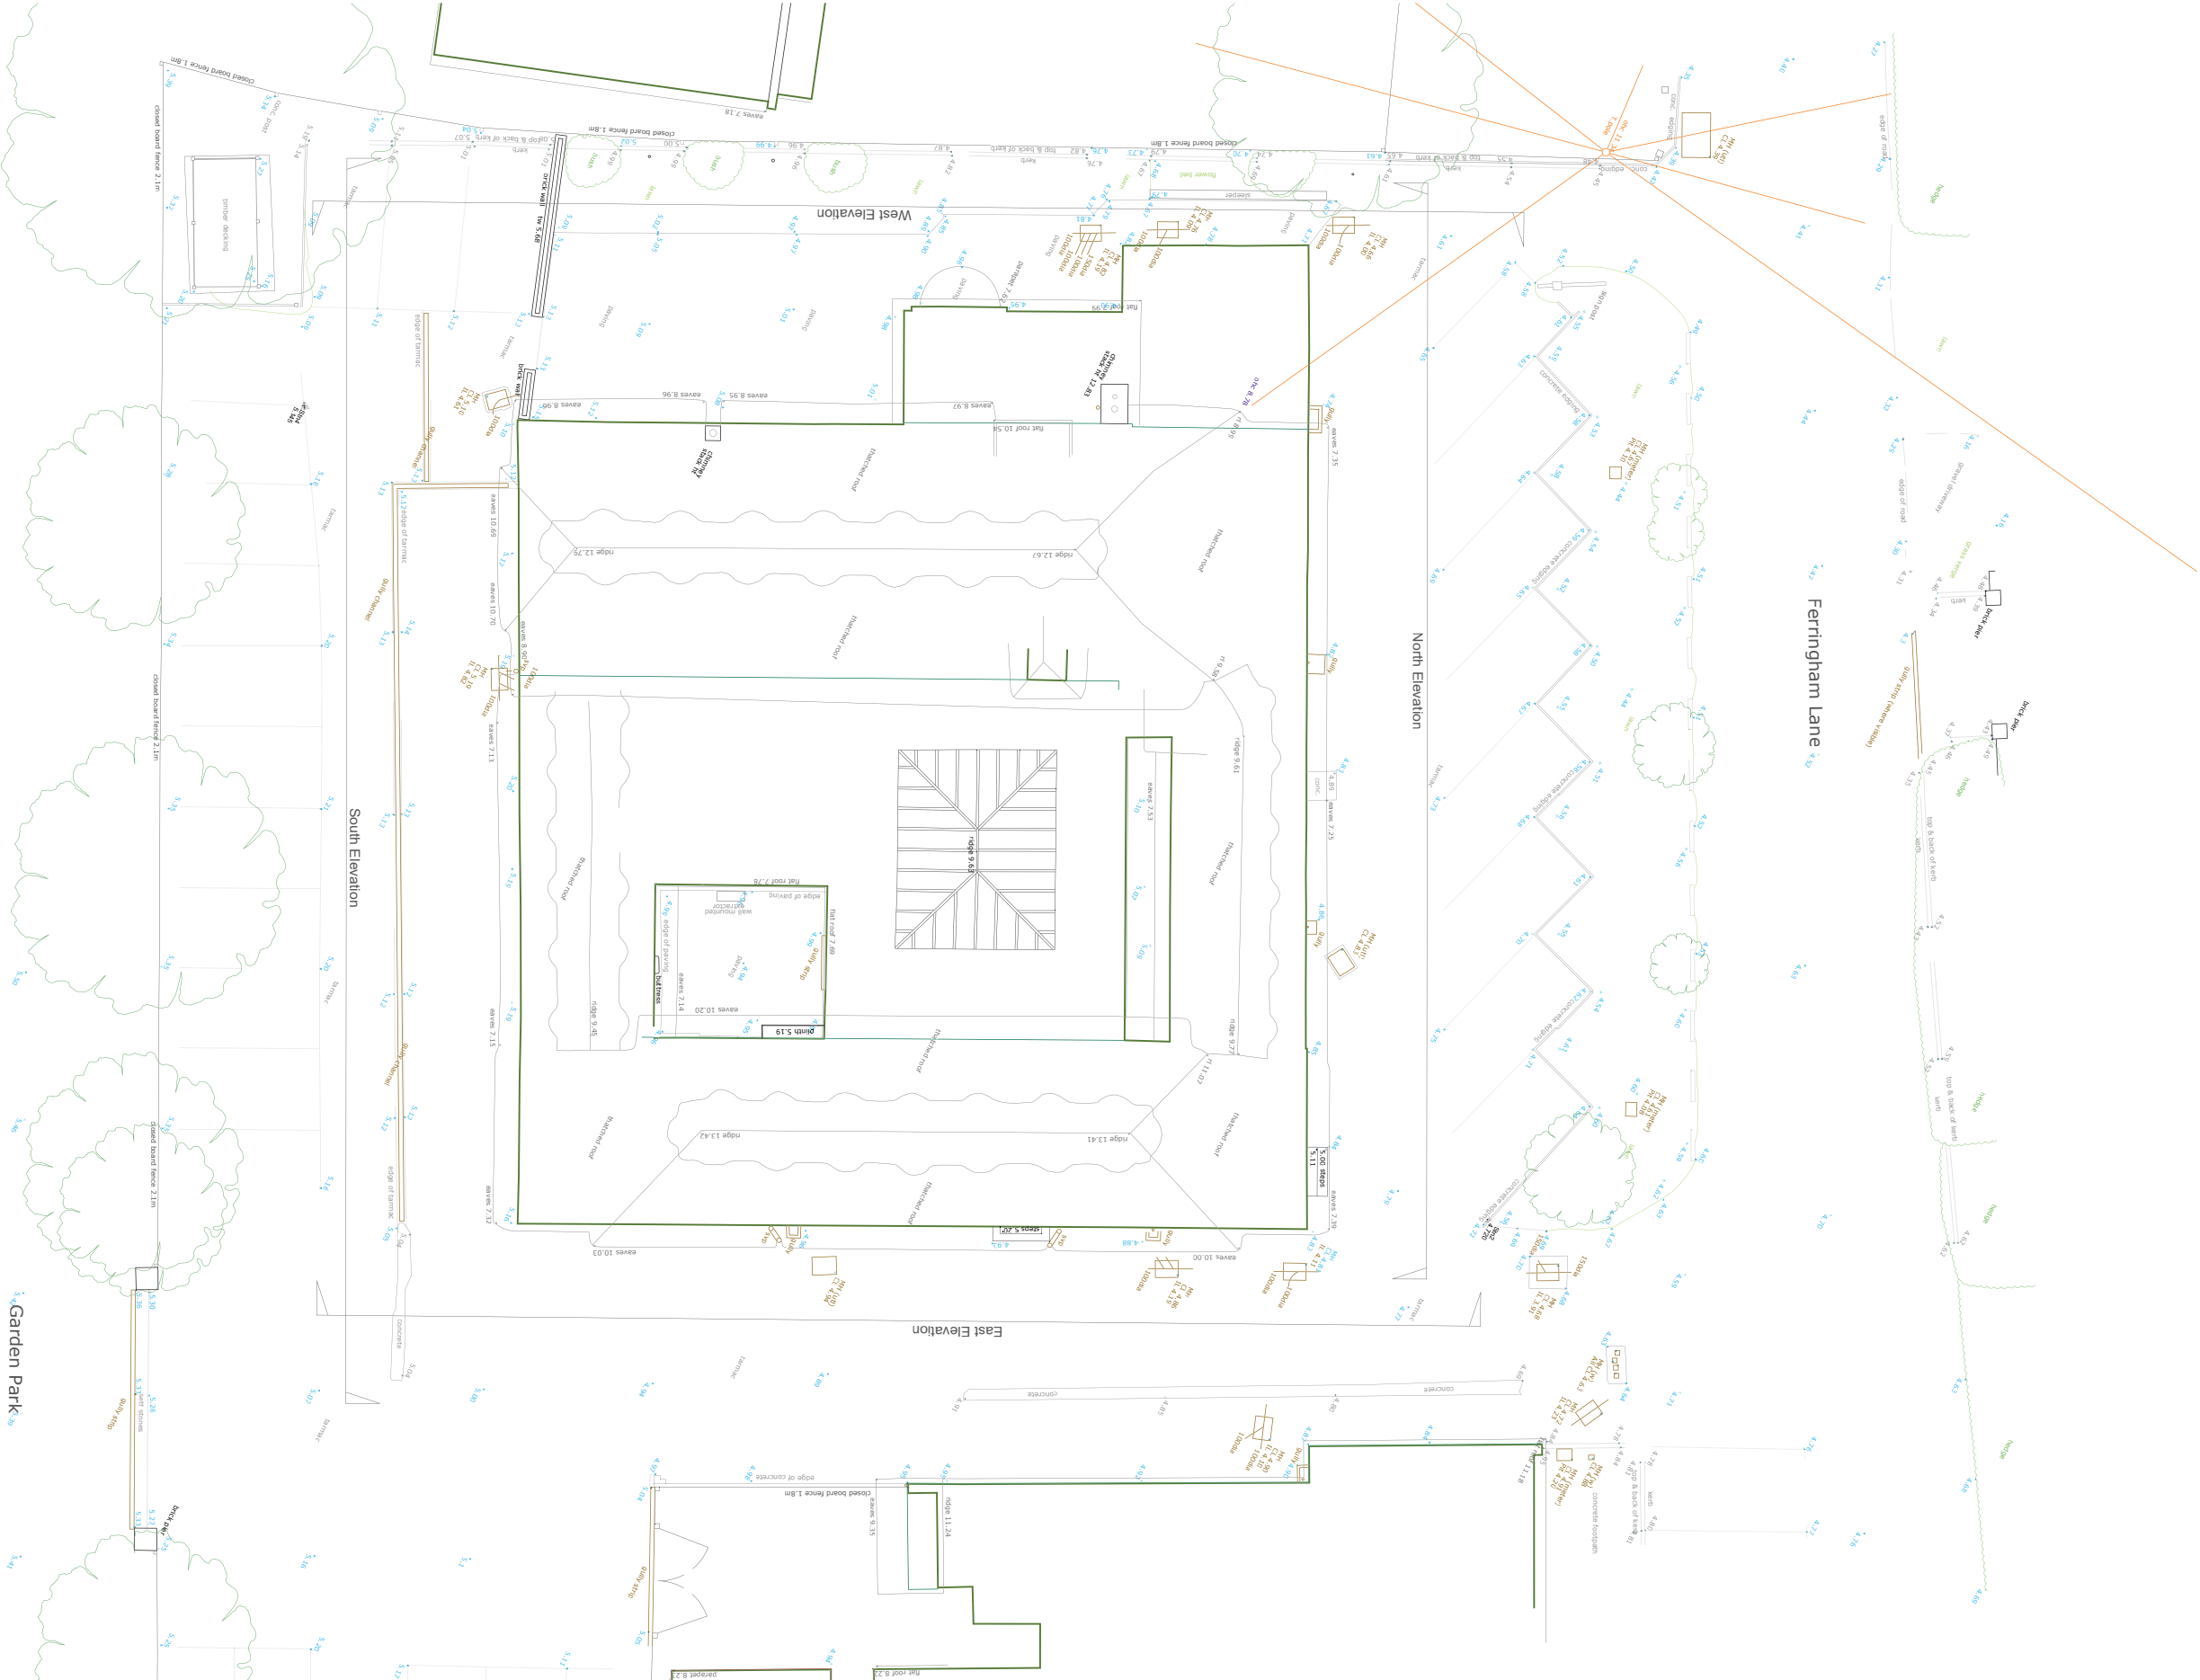


Suite 114
26 The Homet
Chichester
West Sussex
PO19 7BB

tel: 01243 201 102
email: enquiries@manorwood.co.uk
web: www.manorwood.co.uk

This drawing is the copyright of
Manorwood Construction Ltd.
Do not scale from this drawing.
Exemptions to copyright and sealing
apply for Local Authority planning
purposes only.

All dimensions must be checked on
site prior to commencement of works.

Address

The Tudor Close,
Ferringham Lane, Ferring,
Worthing, West Sussex,
BN12 5NQ

Drawing

Site:

Survey

Scale @ A3
1:200

Drawn: 30.04.2021
Issued: 04.05.2021

Drawn By MD
Checked By BK

Job No. 2003TU_R1

Drawing No. 2003TU_R1_002

Revisions: R.0

Status
FOR COMMENT

