


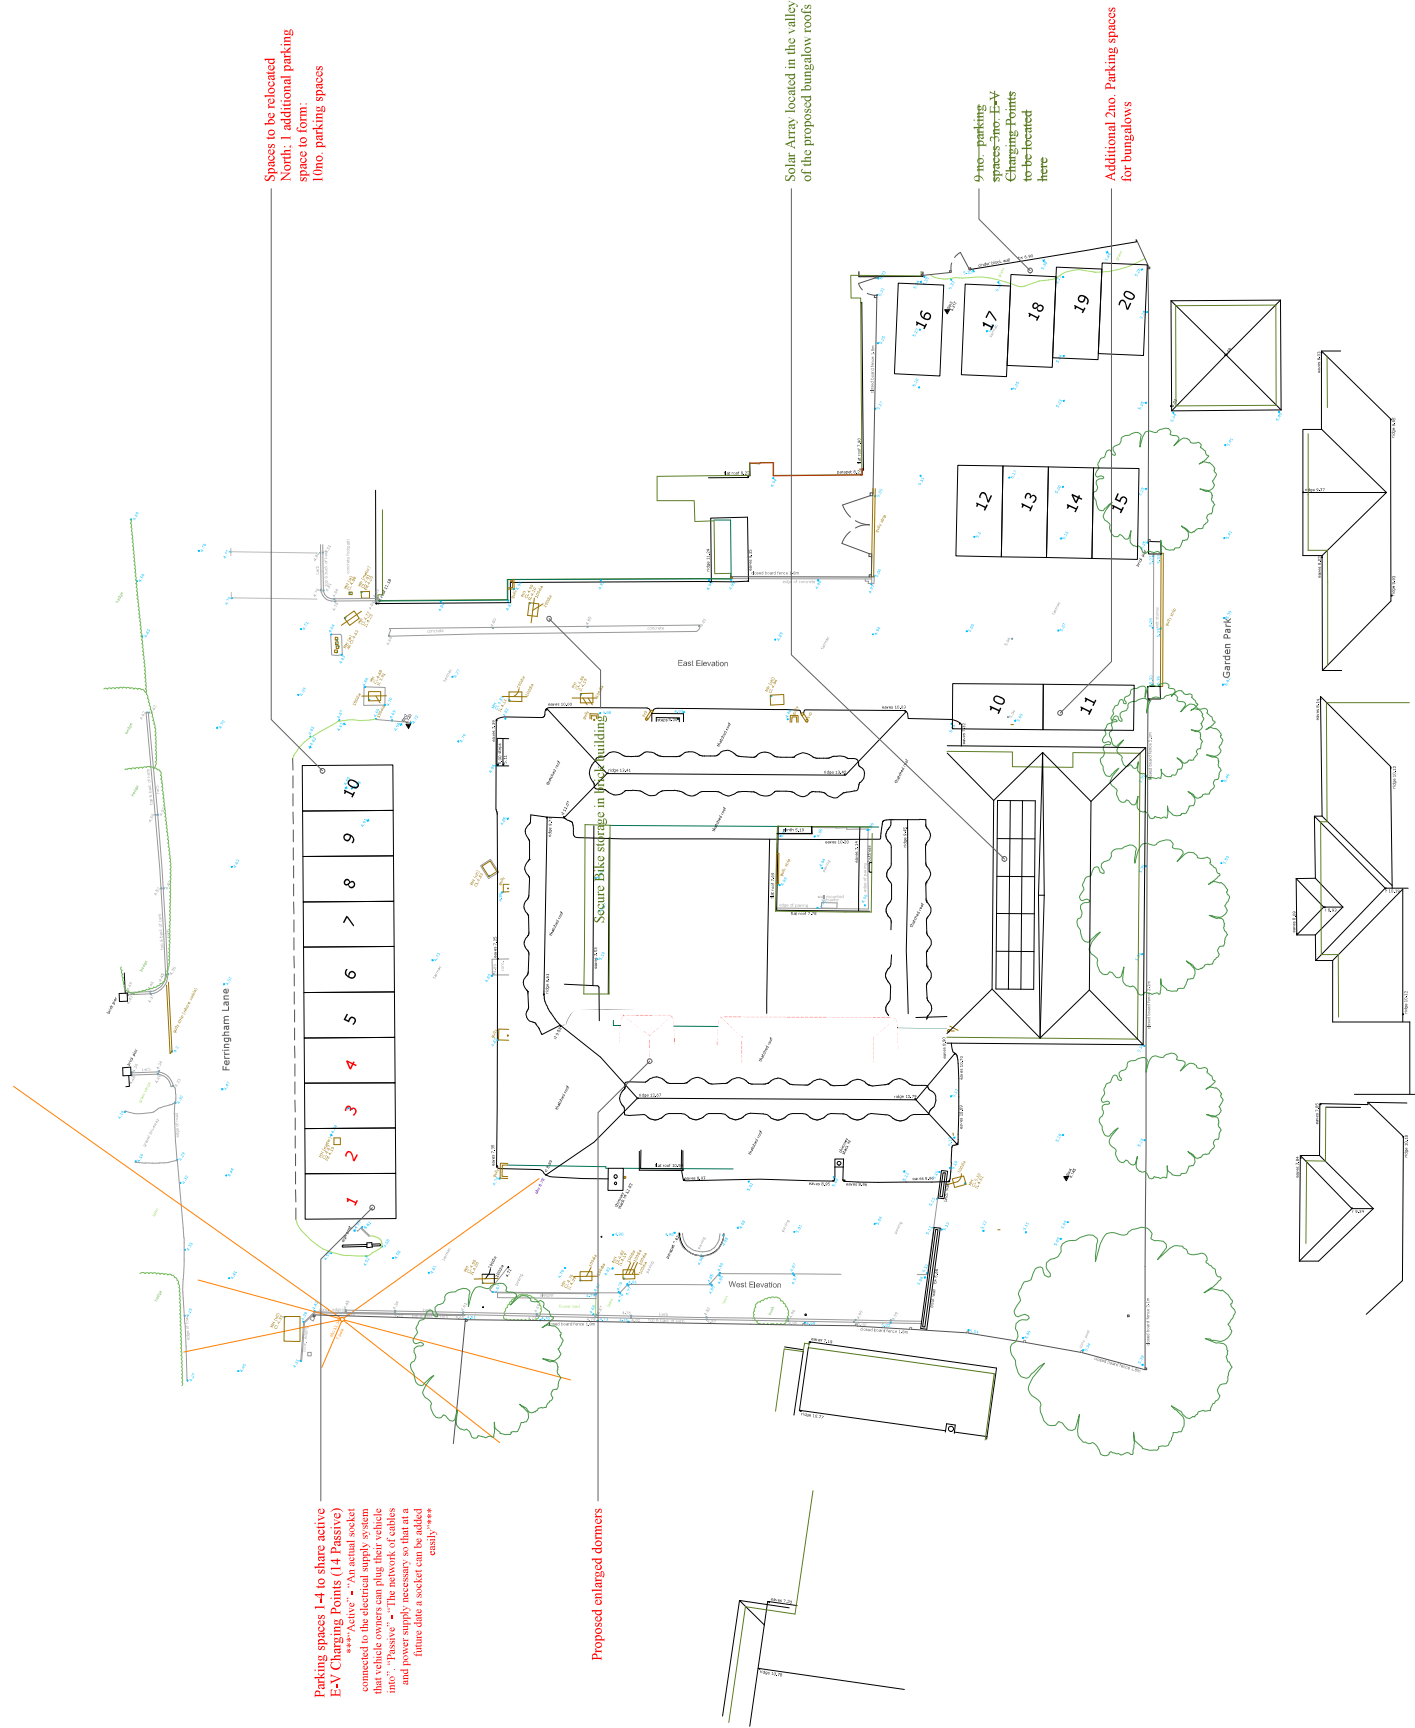

Site 114
The Tudor Close
West Sussex
BN12 5NQ

MR 01243 201 102
email: enquiries@manorwood.co.uk
web: www.manorwood.co.uk

This drawing is the copyright of Manorwood Construction Ltd.
Do not scale from this drawing.
Exemptions to copyright and making copies for personal use are granted for the purpose of this drawing.
All dimensions must be checked on site prior to commencement of works.

Address
The Tudor Close
Ferringham Lane, Ferring
Worthing, West Sussex,
BN12 5NQ

Drawing
Site
Survey

Scale @ 1:200

Issue
23.11.2021
Drawn By
MD
Checked By
PK

Job No.
2003TUL_R2

Drawing No.
2003TUL_R2_004

Revisions
R2 - Parking Amendments

Status
FOR COMMENT

