


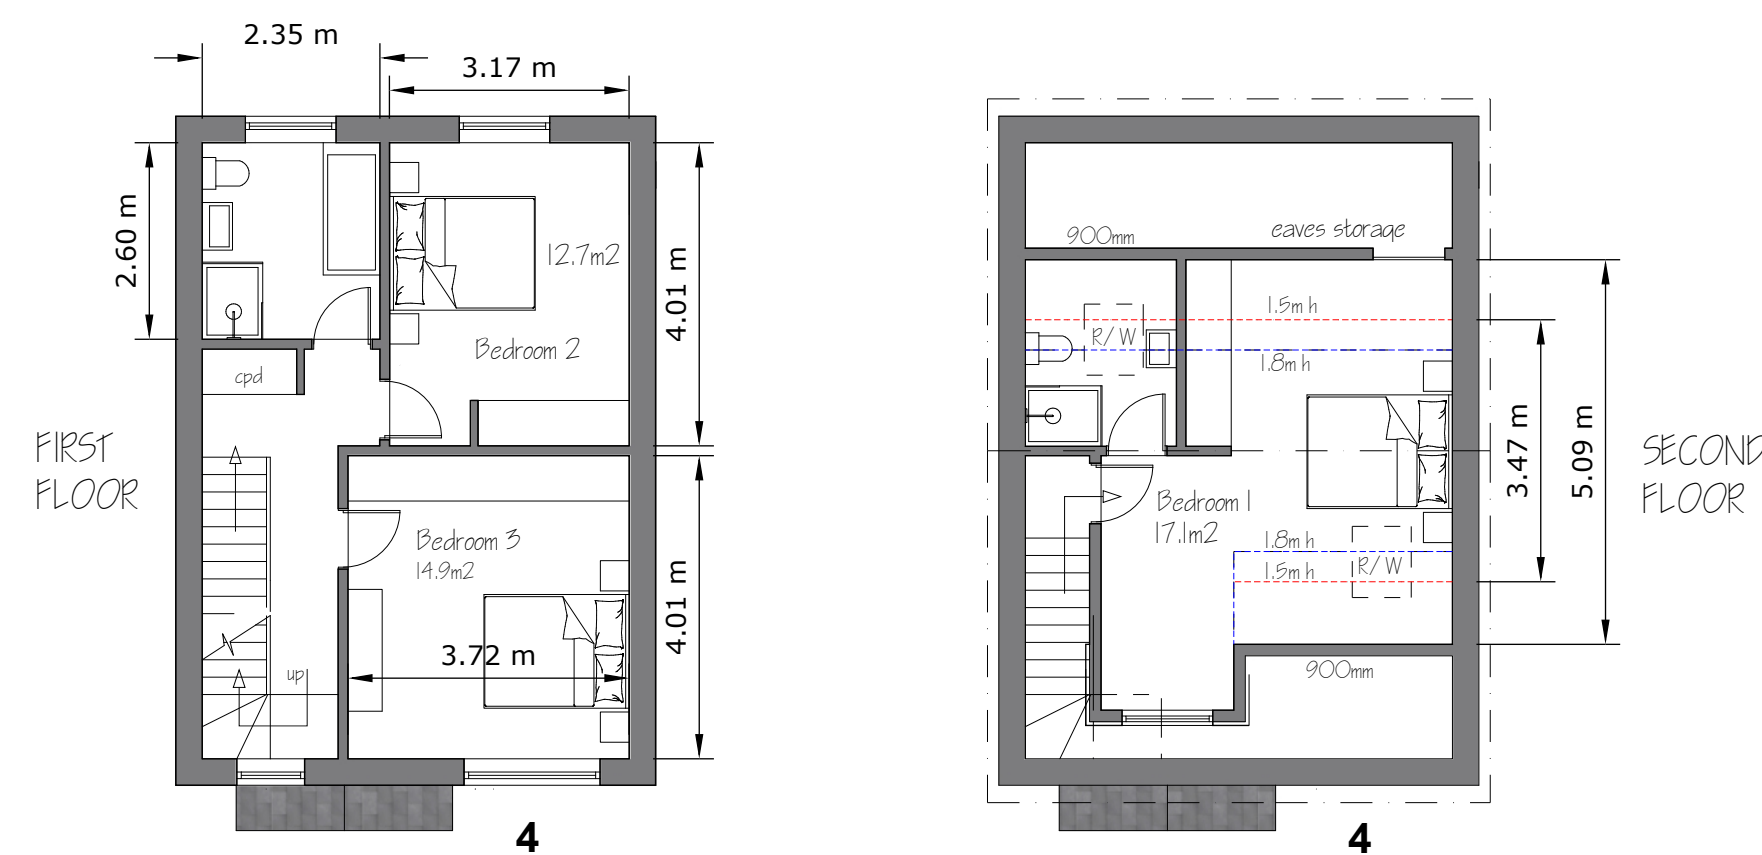
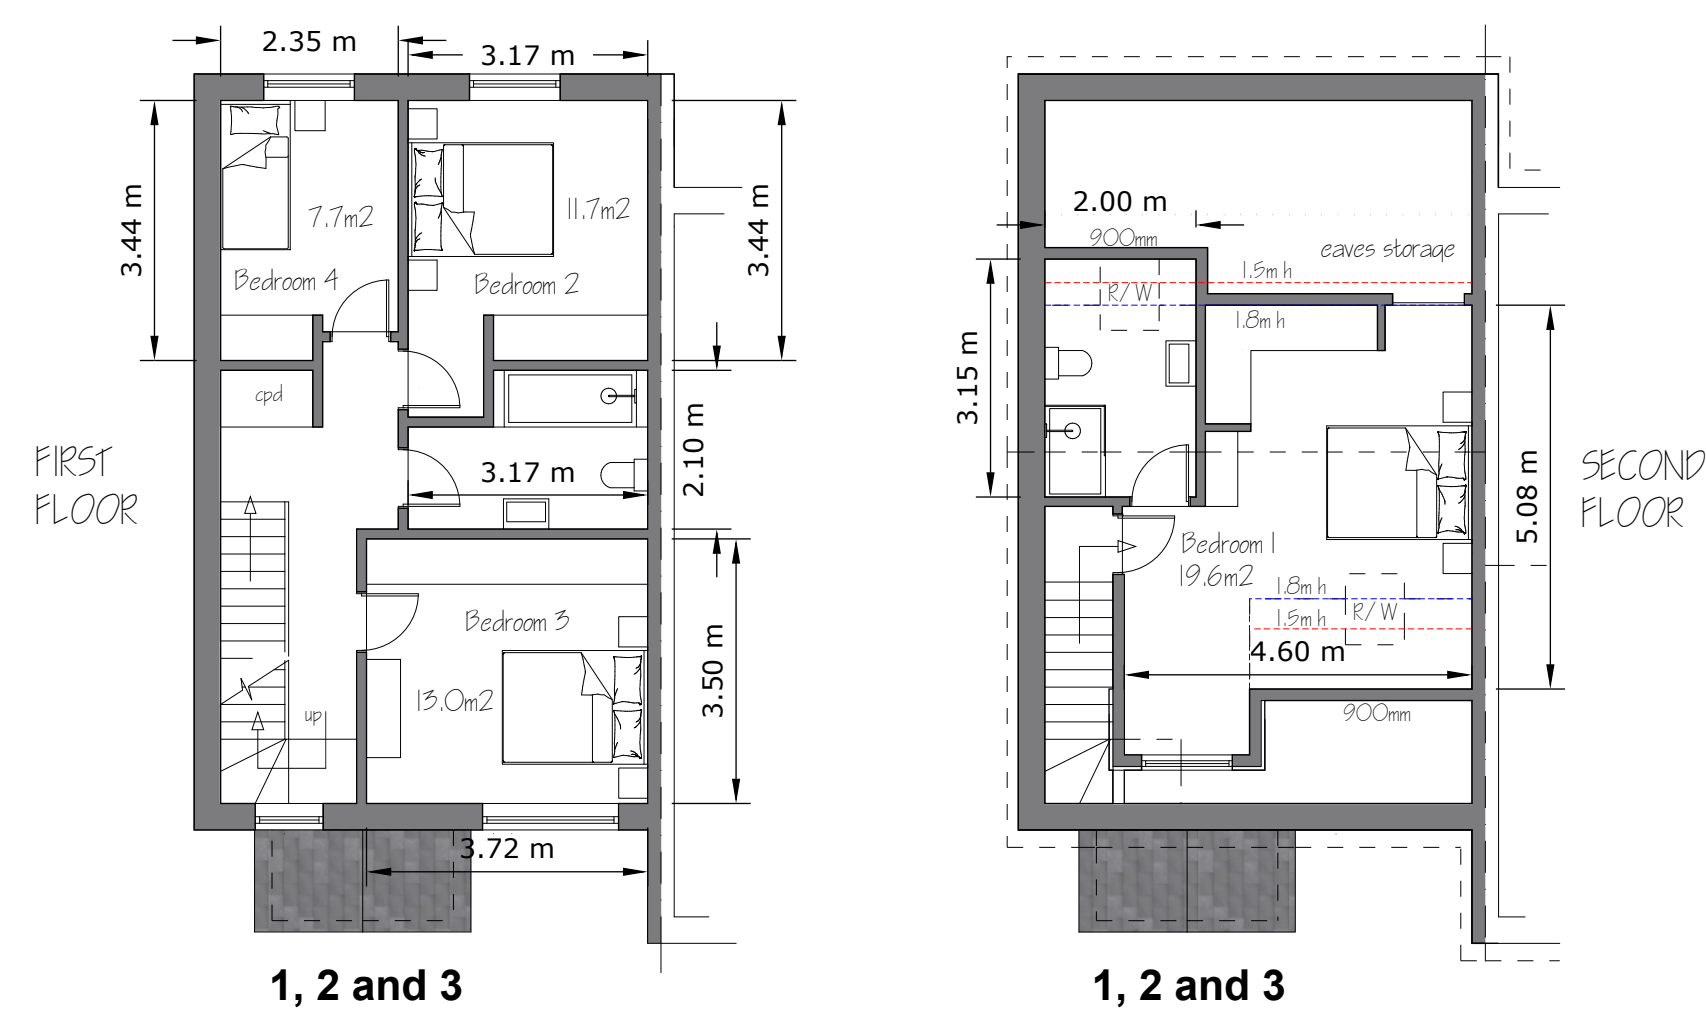


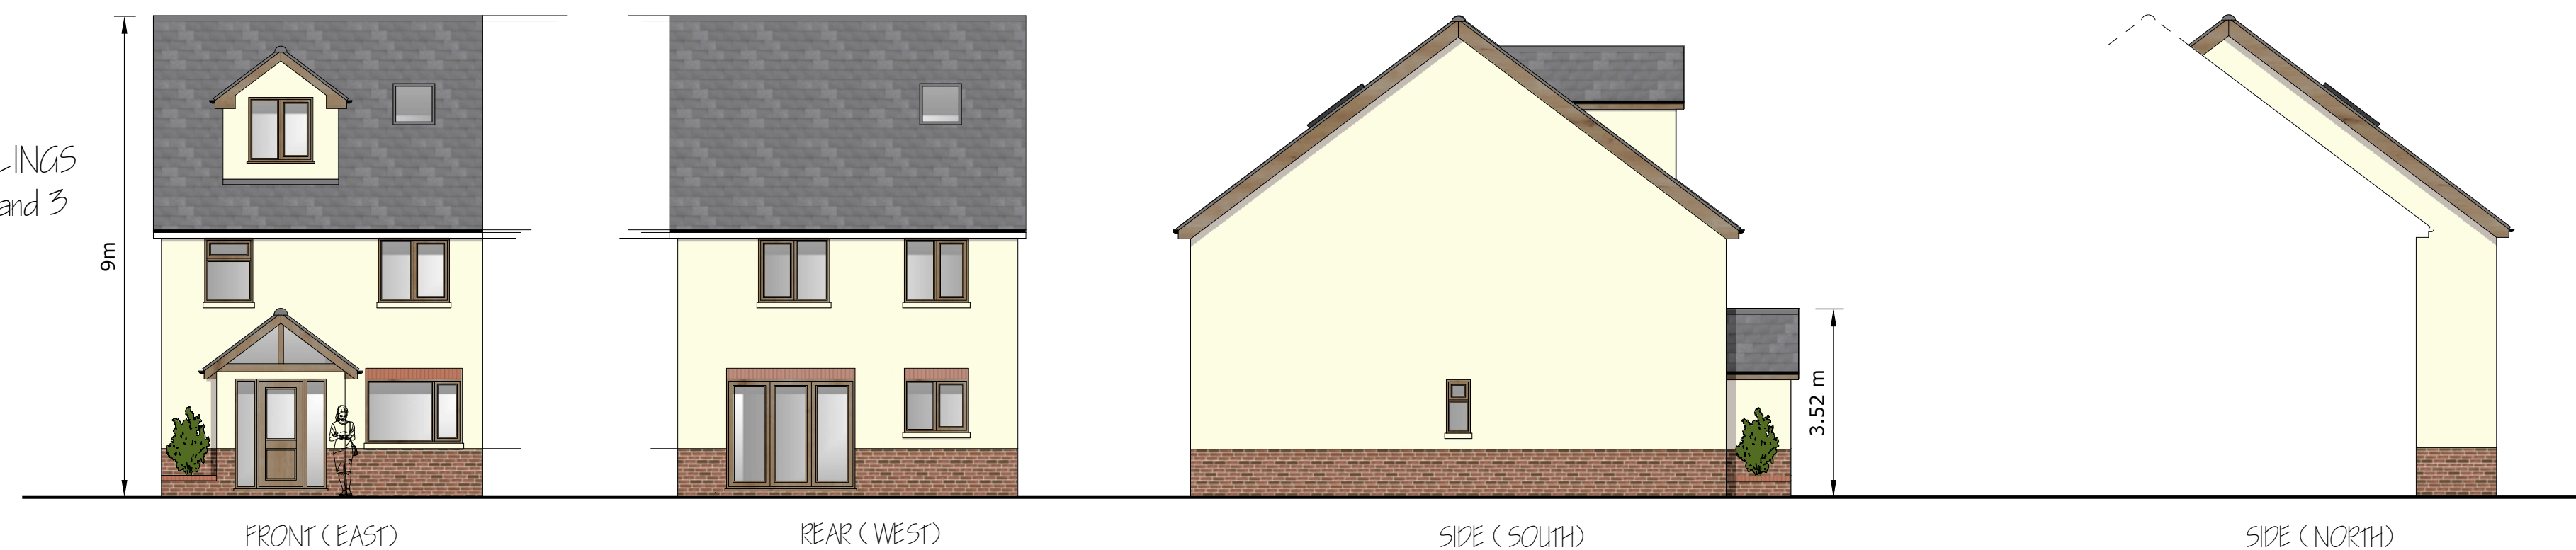

DWELLINGS
1, 2 and 3

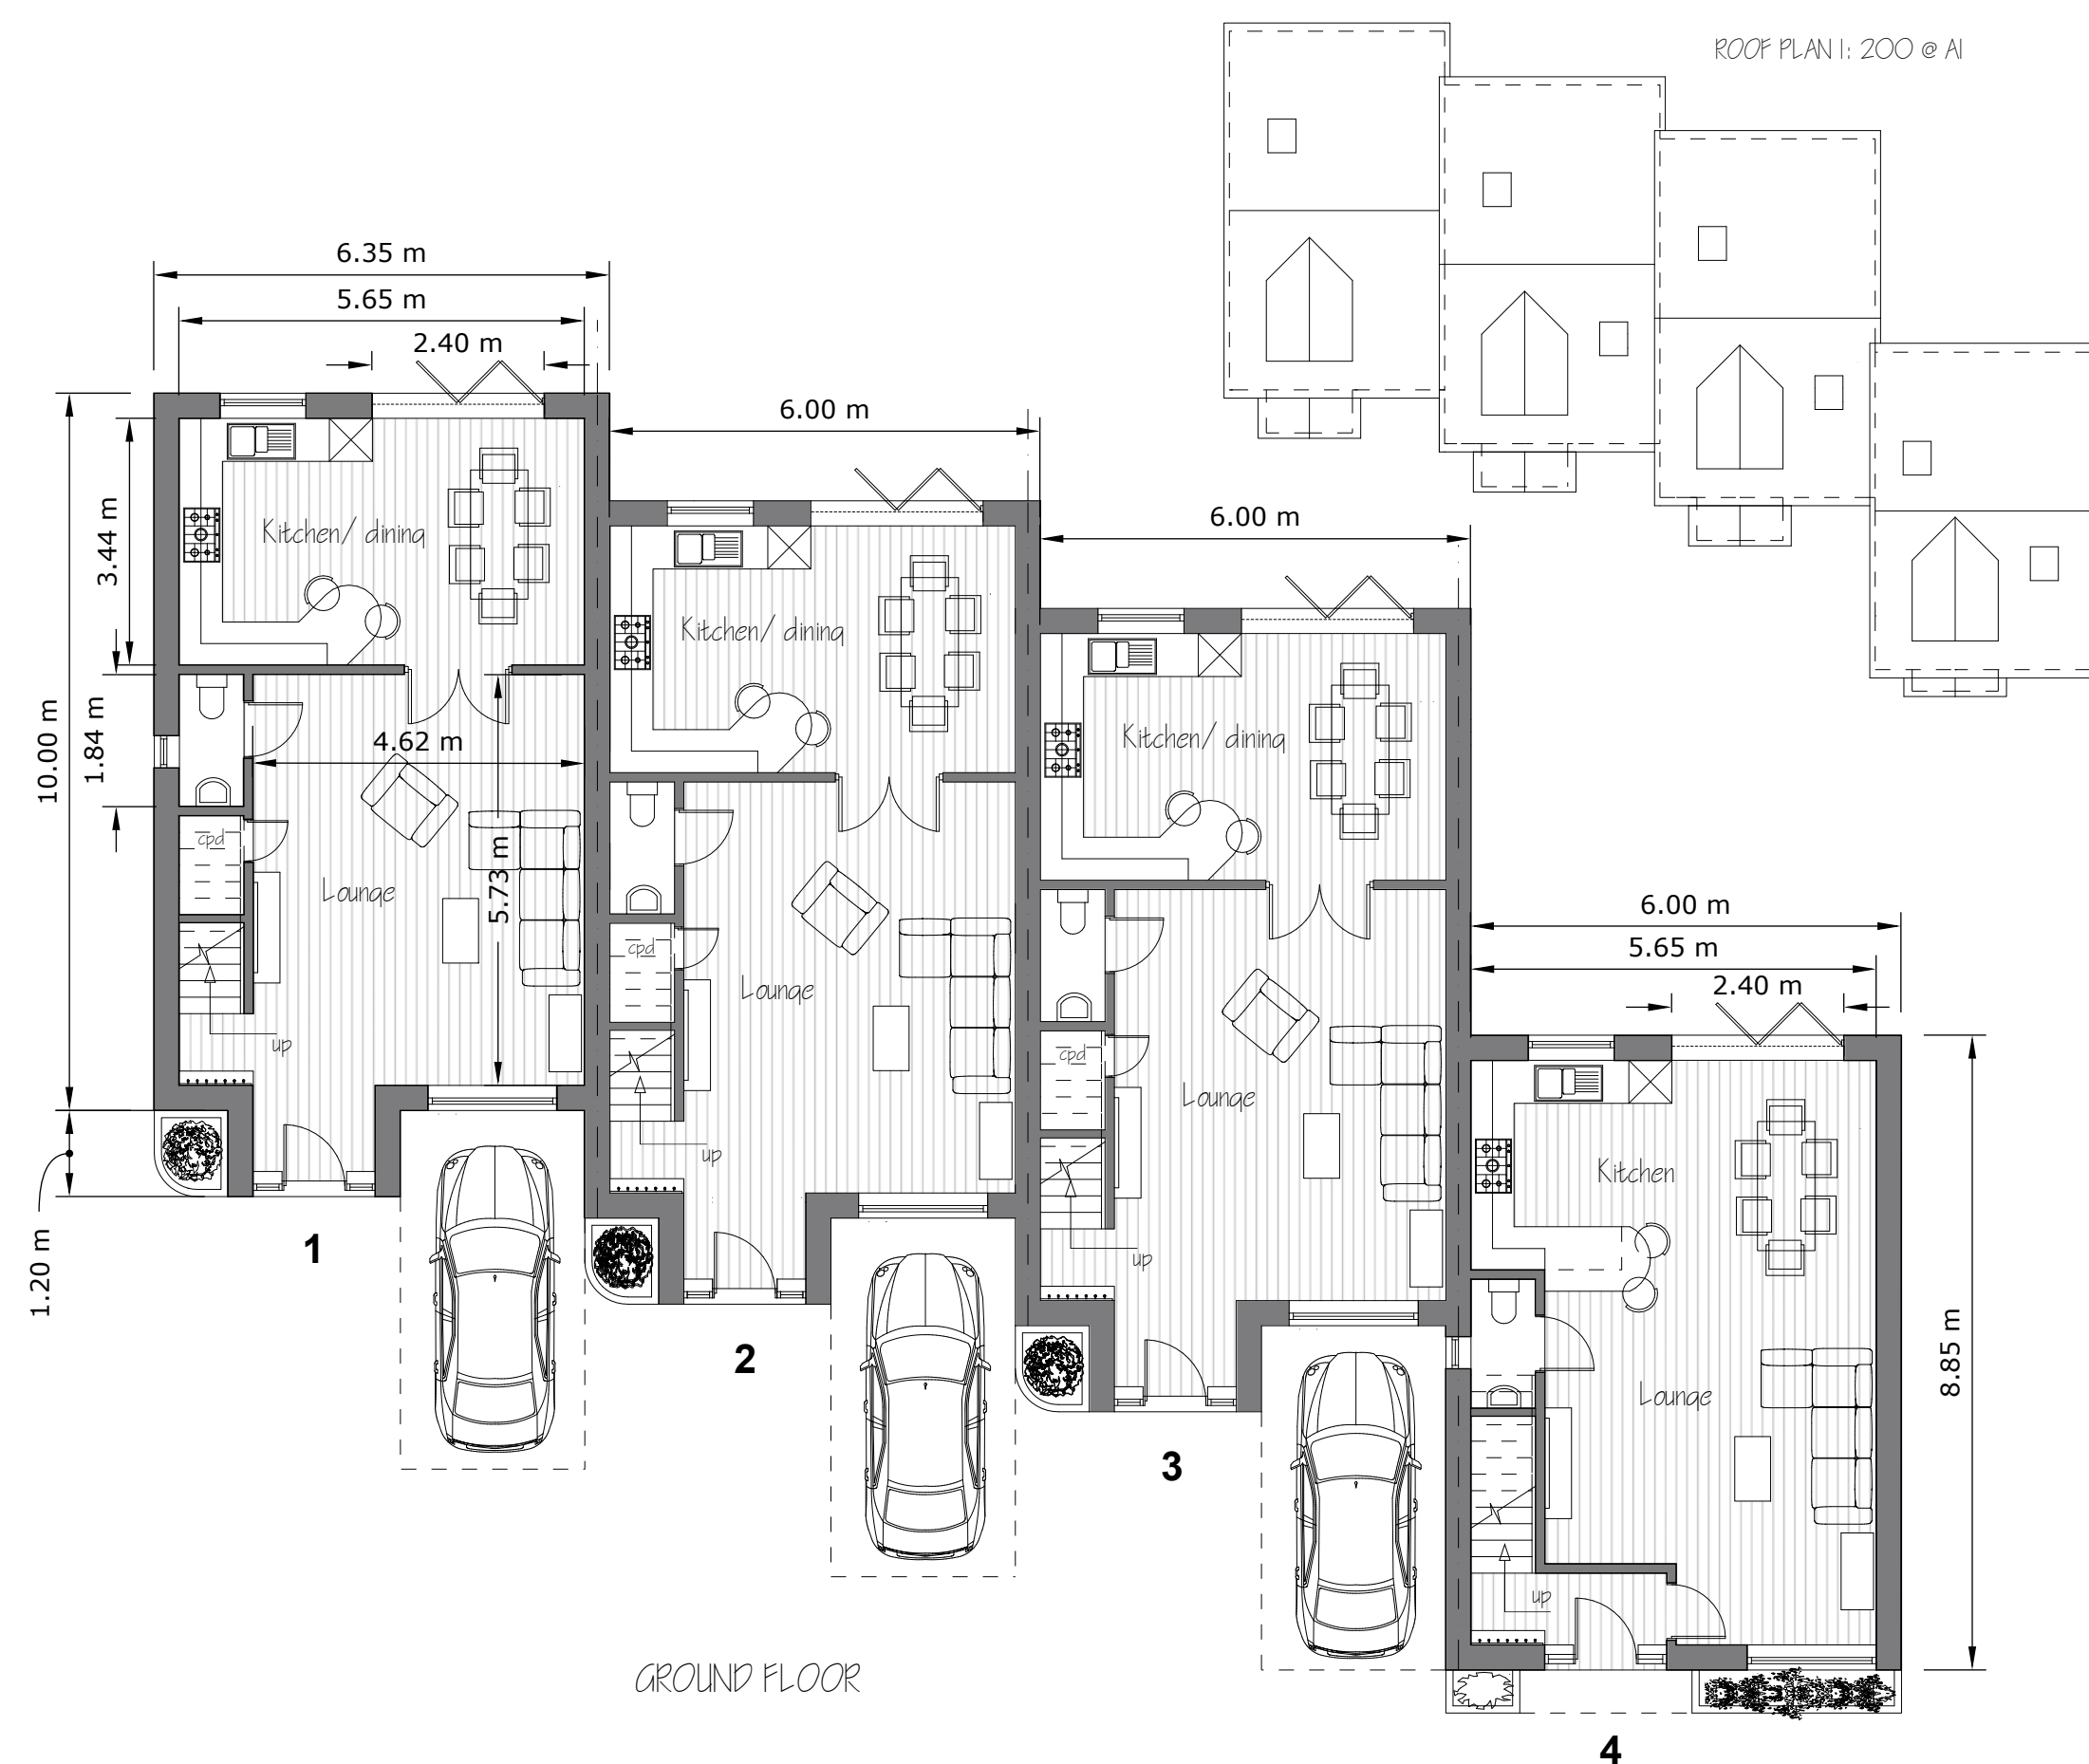

DWELLING
4

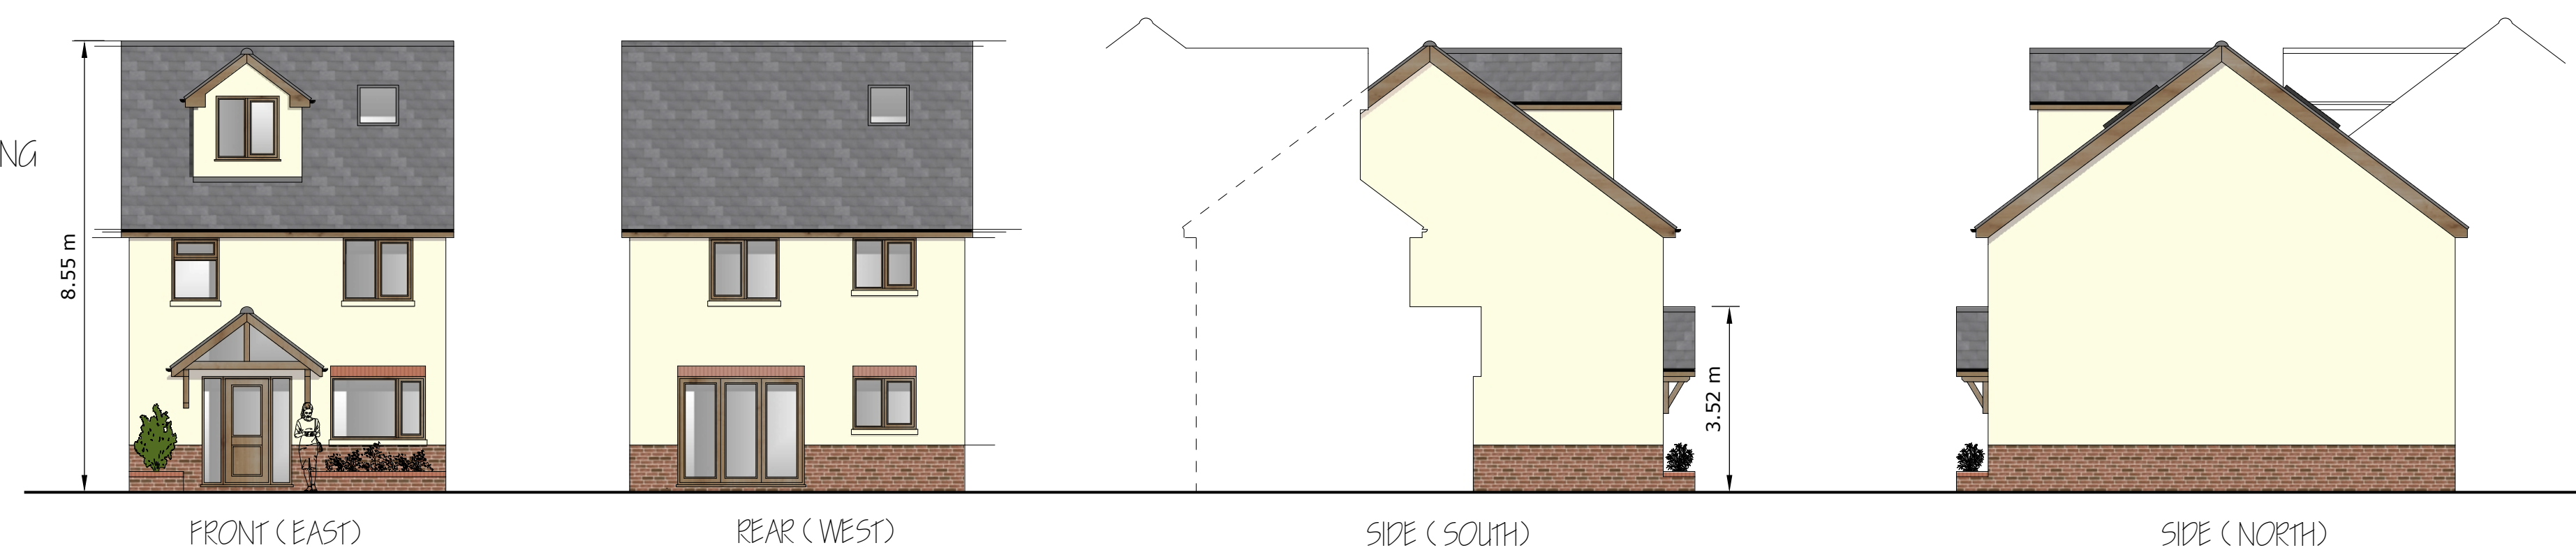

NORTH FACING ELEVATION OF COMPLETE ROW - DWELLINGS 1 TO 4

SOUTH FACING ELEVATION OF COMPLETE ROW - DWELLINGS 1 TO 4

COMPLETE TERRACE (STREETSCENE) - PROPOSED COLOURS/ MATERIALS AS SHOWN



4x TERRACED DWELLINGS - 3 STOREY
1x 3 BEDROOM (3x DOUBLE)
3x 4 BEDROOM (3x DOUBLE/ 1x SINGLE)

DWELLINGS 1, 2 AND 3 - GIA 140.4m²
DWELLING 4 - GIA 113.5m²

STORAGE:
1. 4.85m²
2. 4.85m²
3. 4.85m²
4. 3.34m²

GARDENS:
1. 78.1m²
2. 87.4m²
3. 93.2m²
4. 60.2m²

PROPOSED MATERIALS 1 & 4
Off-white/ cream painted rendered walls
Face brick at low level
Brick soldier course over doors and windows
Oak doors/ windows/ detailing - fascias/ soffits etc
Grey slate roof

PROPOSED MATERIALS 2 & 3
White painted rendered walls
Darker painted rendered finish detailing as shown
Dark grey entrance door
White windows/ detailing - fascias/ soffits etc
Grey slate roof

BASIC SITE PLAN FOR POSITION REFERENCING - 1:500 @ A1
(FOR MAIN SITE PLAN SEE DRWG No: DS/ SEALANE/ O3 rev2)

