



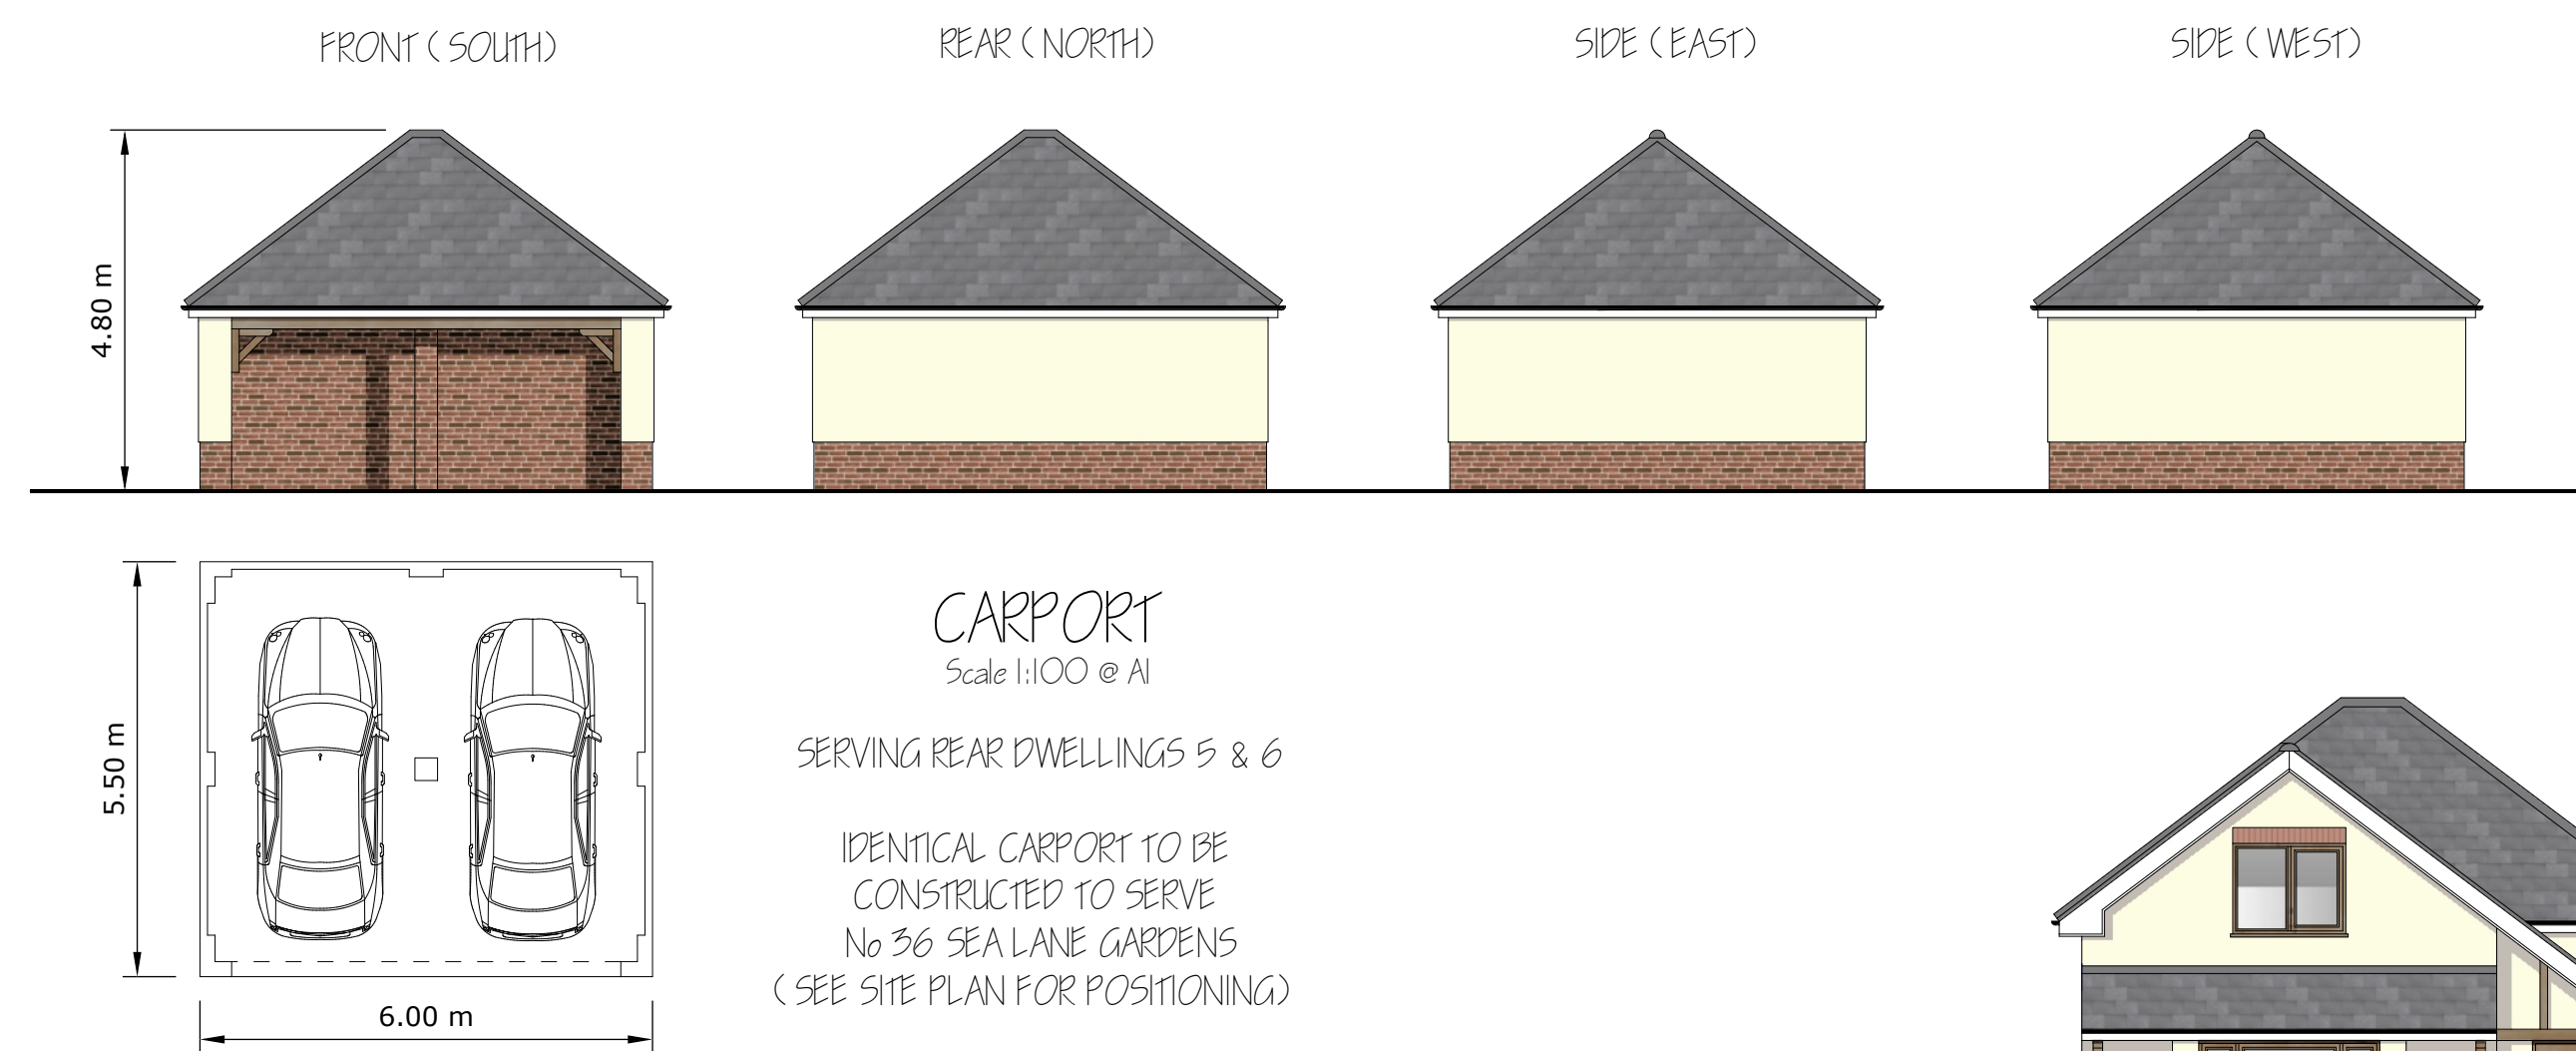

PROPOSED MATERIALS

- Off-white/ cream painted rendered walls
- Face brick at low level
- Brick soldier course over doors and windows
- Oak doors/ windows
- Oak post and beam detailing
- Grey slate roof

Carport materials to match main dwellings

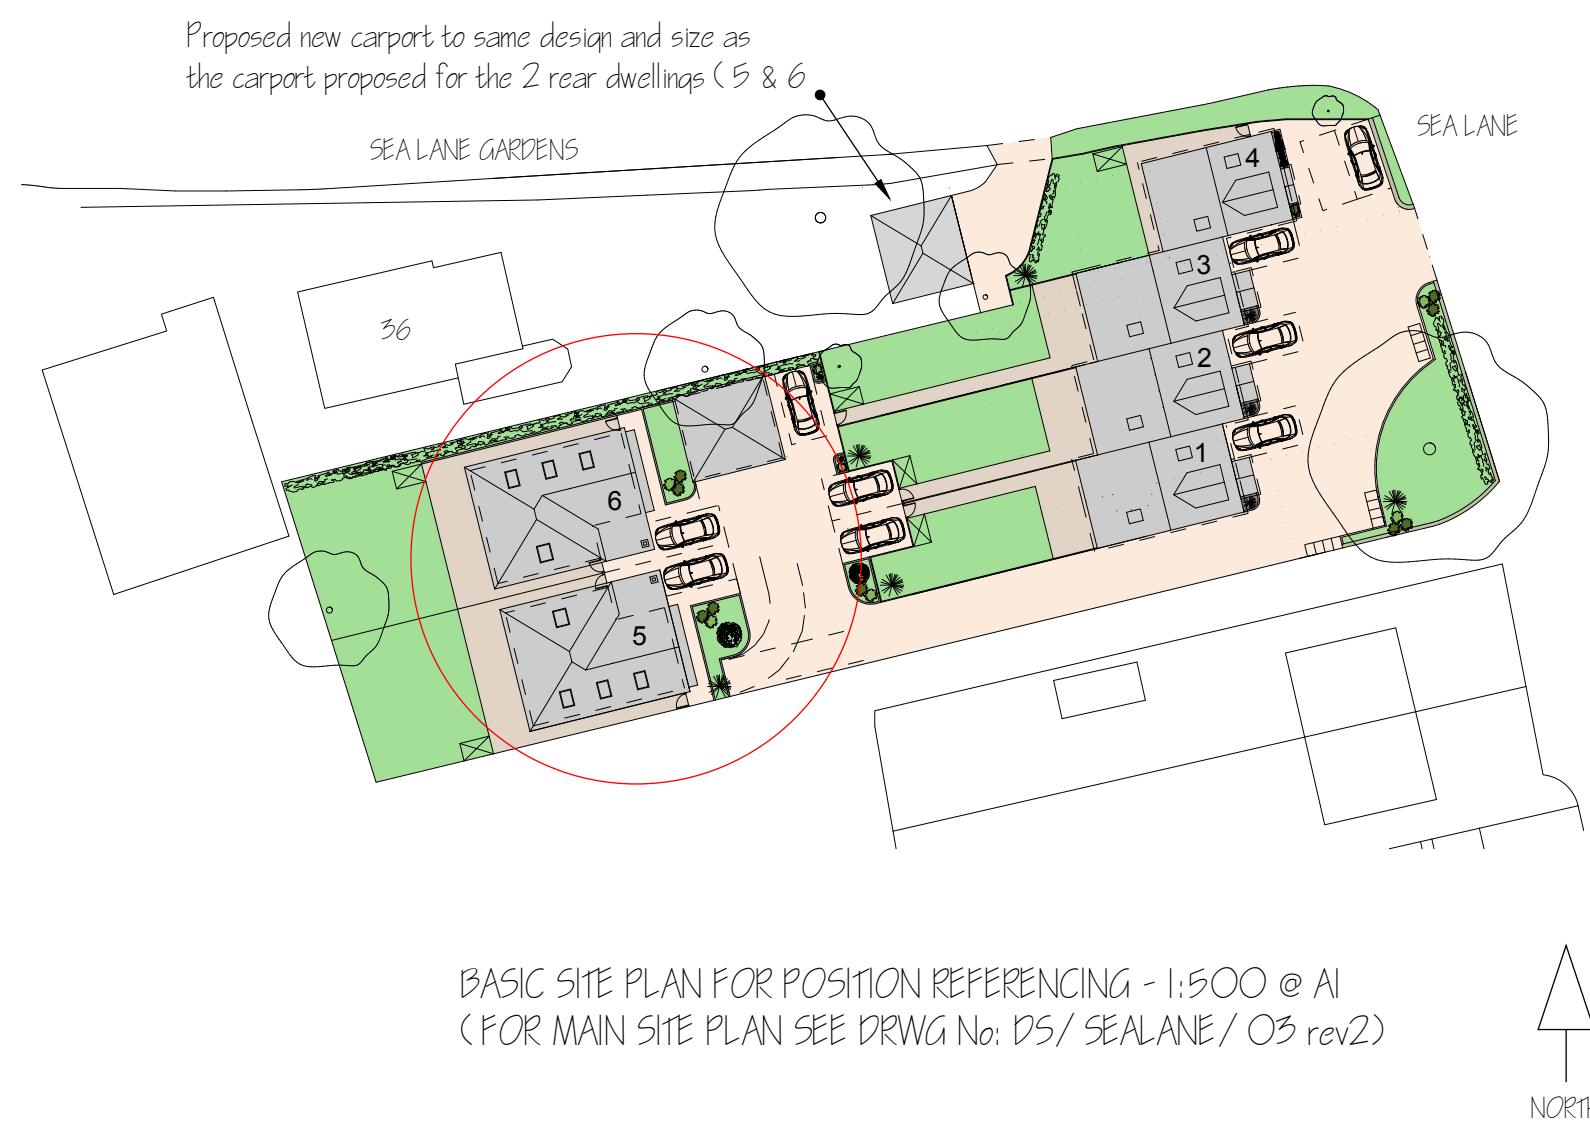

PROPOSED DWELLINGS 5 & 6 - STREETSCENE

ELEVATIONS
(BASED ON DWELLING 6 - DWELLING 5 IS MIRROR IMAGE)

2x DETACHED DWELLINGS - 1.5 STOREY
3 BEDROOM (2x DOUBLE/ 1x SINGLE)

GIA - 120.6m²

GARDENS
DWELLING 5 - 111.2m²
DWELLING 6 - 130.6m²

STORAGE
3m²

