


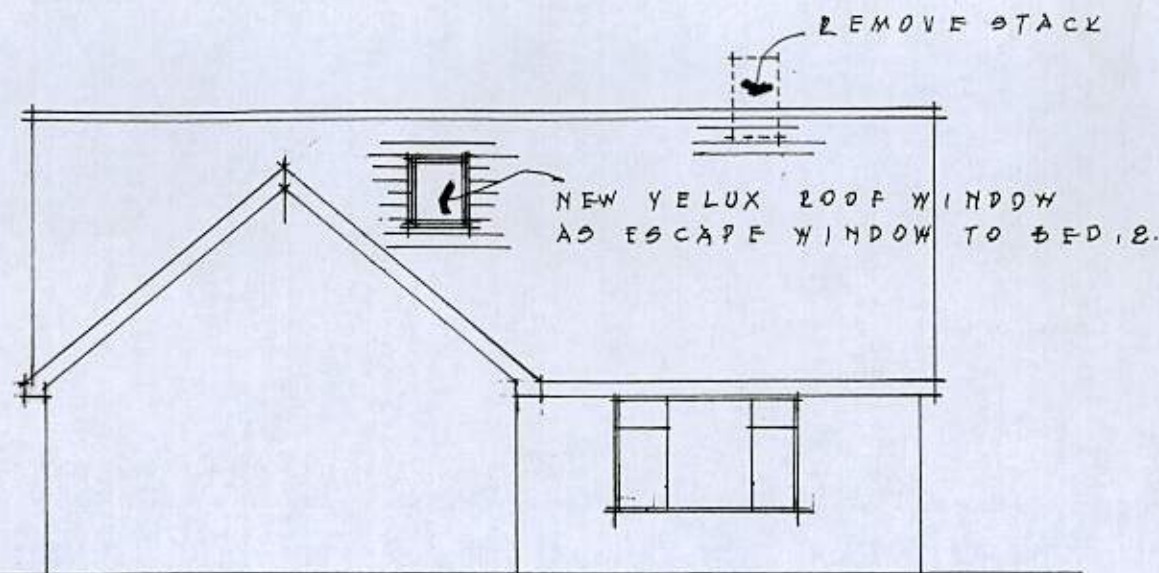


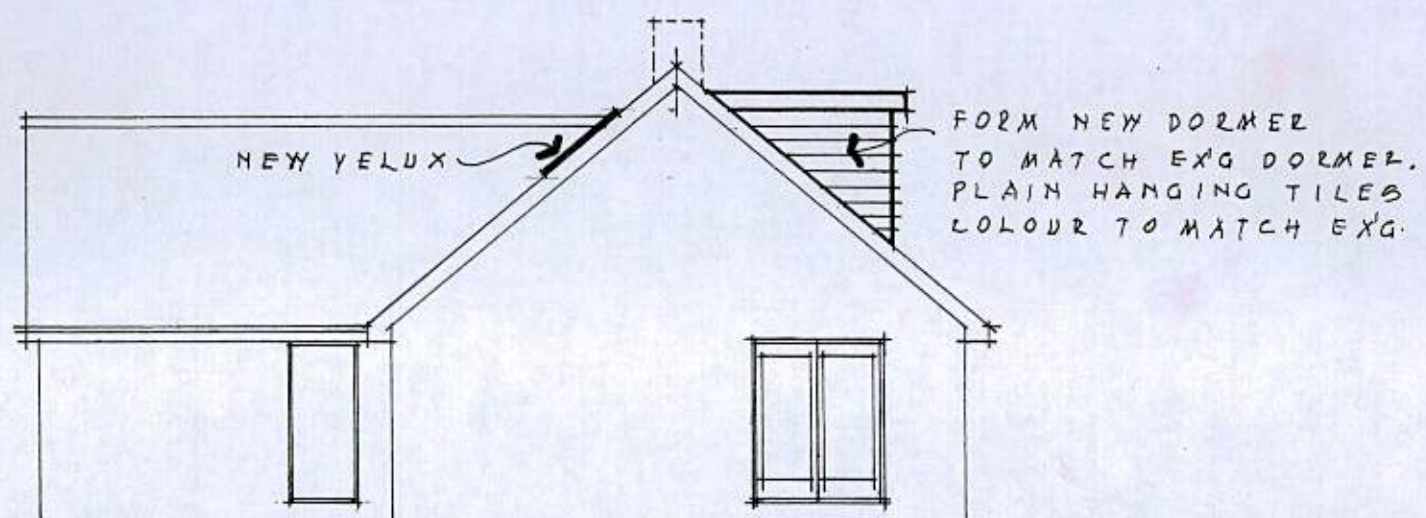


REAR ELEVATION

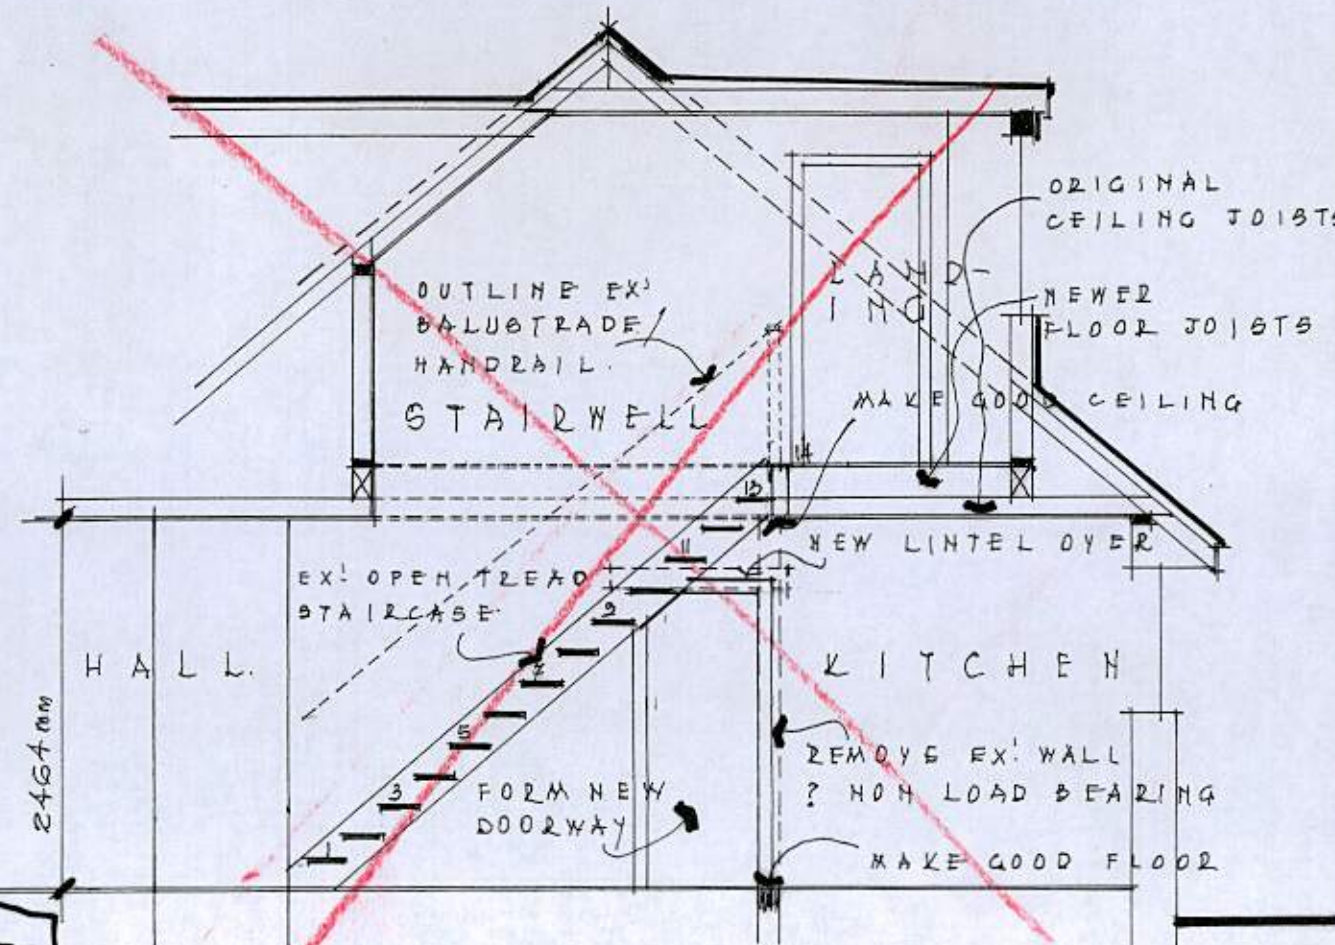

SIDE ELEVATION

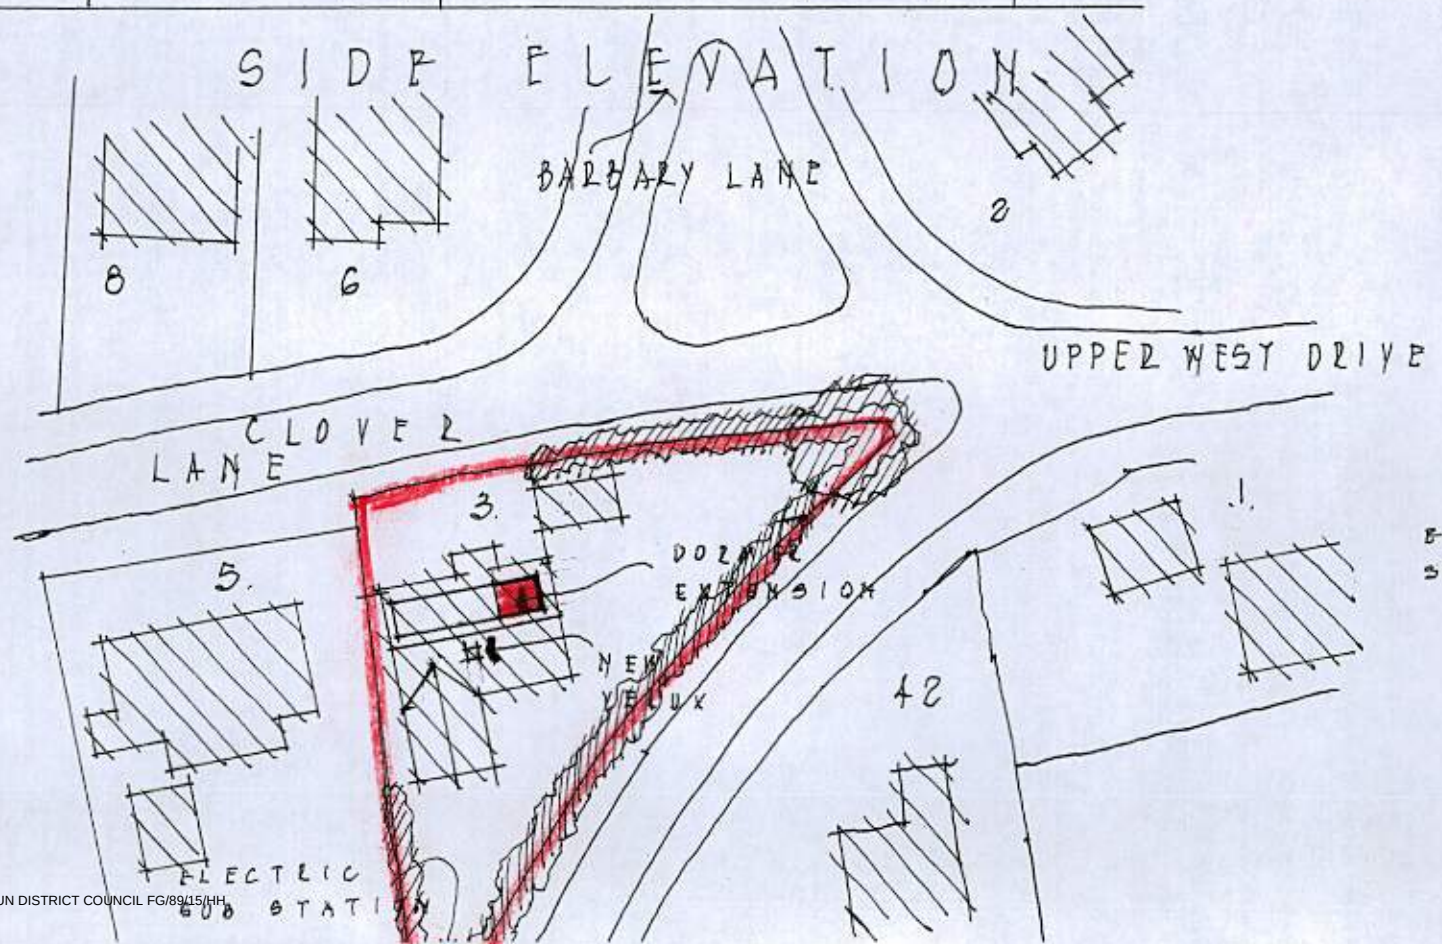

SECTION THROUGH STAIRS & KITCHEN.

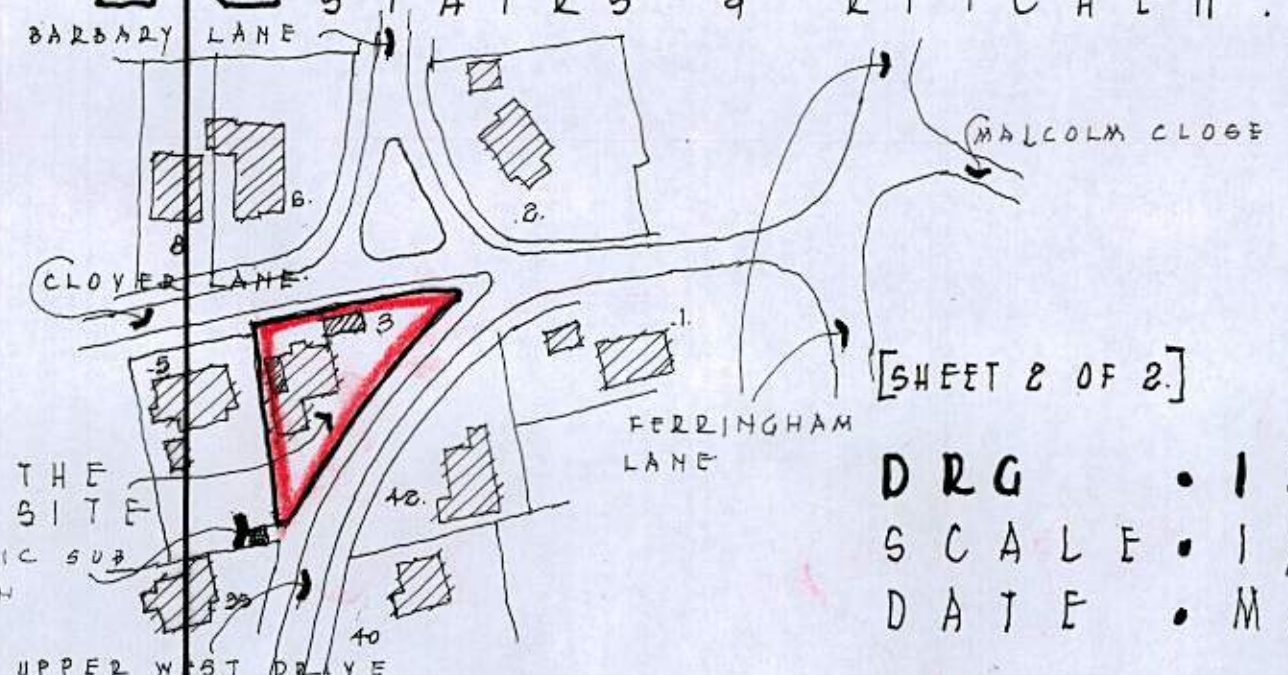

LOCATION PLAN. SCALE 1/1250.

[SHEET 2 OF 2.]

DRG . 15/08.
SCALE . 1/50 m
DATE . MAY 2015.

GORDON. F. DIXON
0785-7648-744