


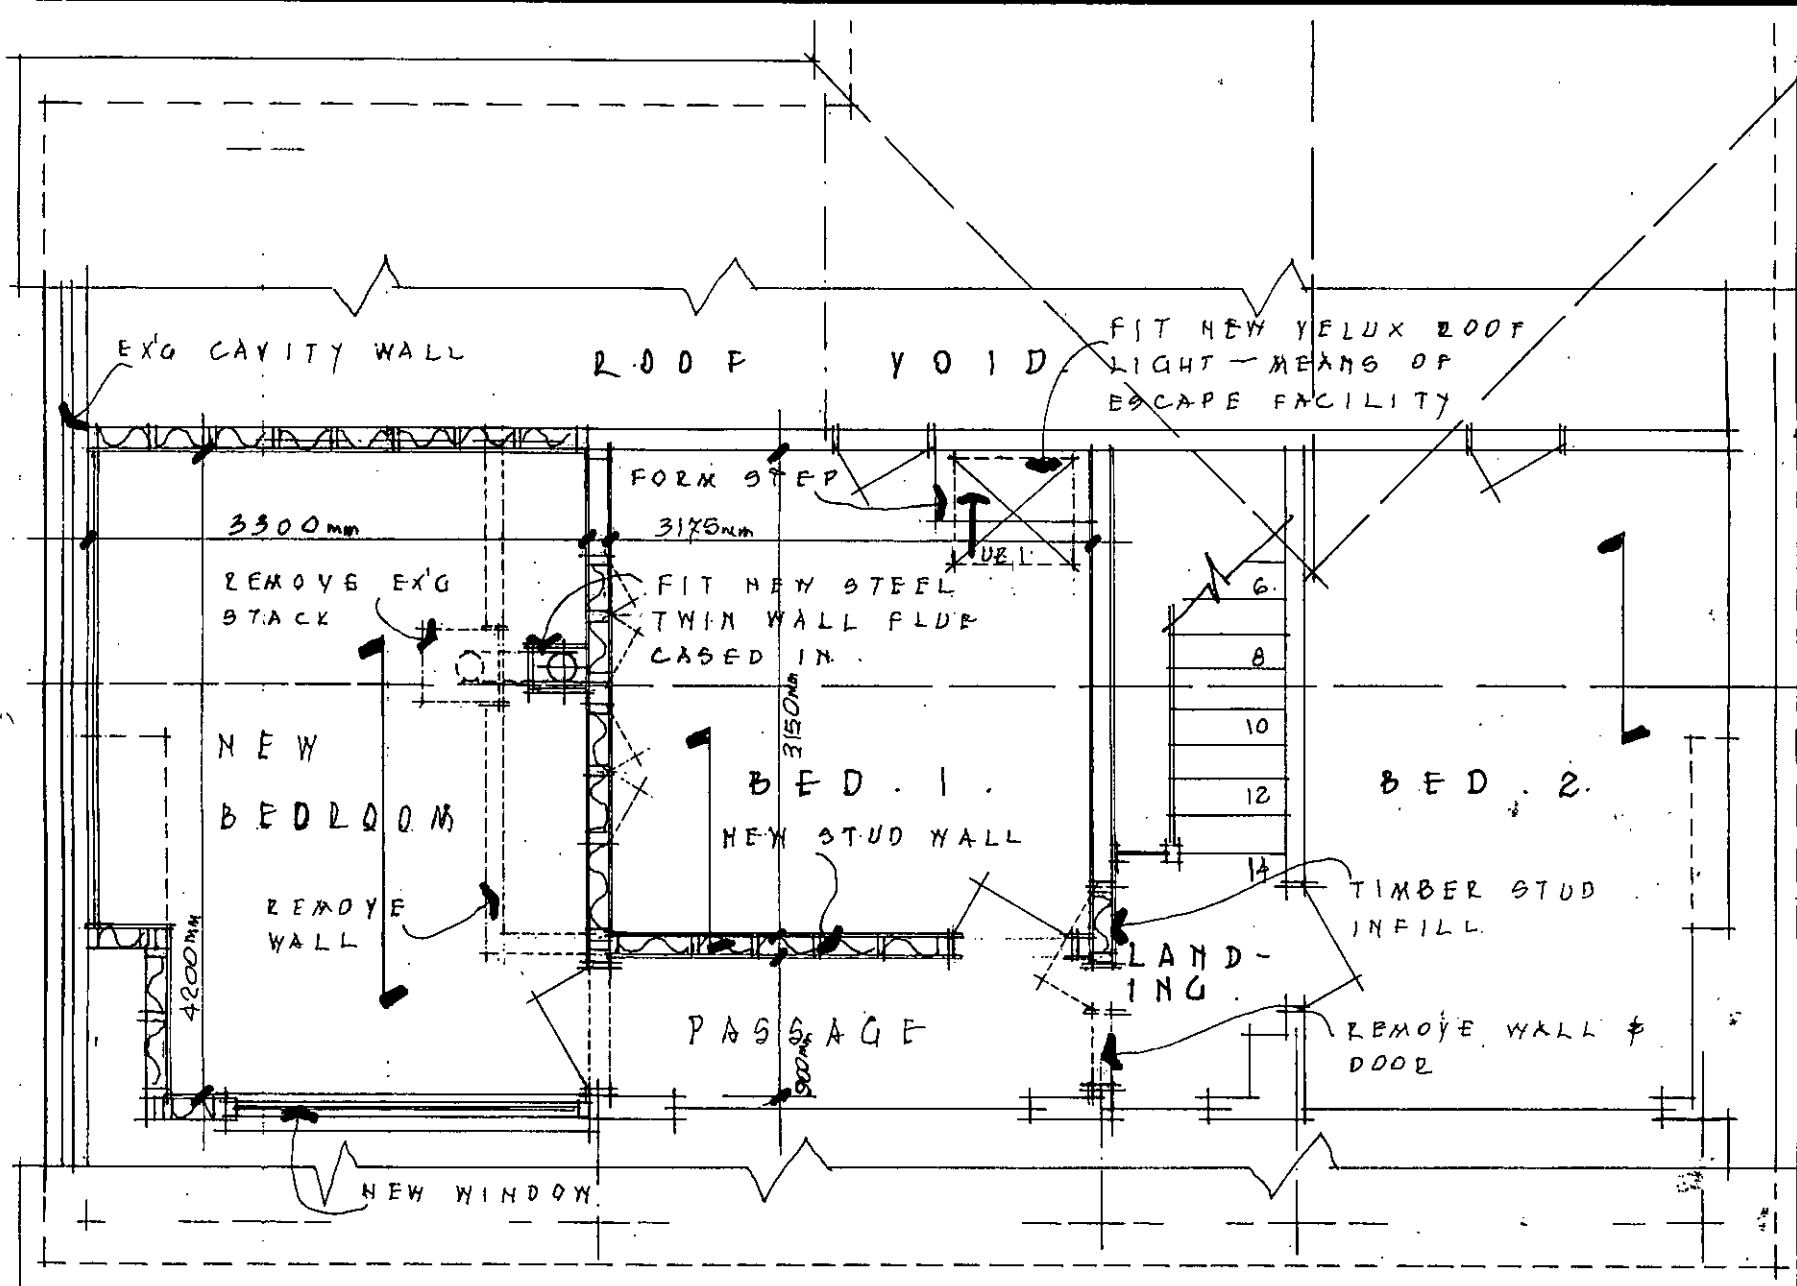

FIRST FLOOR PLAN
EXISTING.

HALL.

BATH

FORM DAMP ACROSS THRESHOLD

W.C.

UTILITY.

STUDY.

KITCHEN.

DINING

LIVING ROOM.

FIT NEW BEAM ALONGSIDE EX'G BEAM

EXISTING TIMBER BEAM OVER 225x100mm

REMOVE EX' LOAD BEARING WALL, FIT BEAM OVER

ADJUST EX' PIPEWORK AS REQUIRED

178x102x83 19 GLAZE 43.

ENGINEERING BRICK PADSTONE OR POST 100-100

EXISTING TIMBER BEAM OVER 225x100mm

EX' LINTEL TO REMAIN

EX' LINTEL TO REMAIN

NEW STUD PARTITION EXACT POSITION TO BE AGREED

10.0x50mm STUD INFILL

EXISTING TIMBER BEAM OVER 225x100mm

FIT NEW BEAM ALONGSIDE EX'G BEAM

FIT NEW BEAM

3350mm

3965mm

130

EX' 15mm

UP 1 3 5 7

UP 20mm

UP

ALL INSPECTION TO BE DONE OUT TO ASCERTAIN

ARUN DISTRICT COUNCIL FG/89/15/HH