



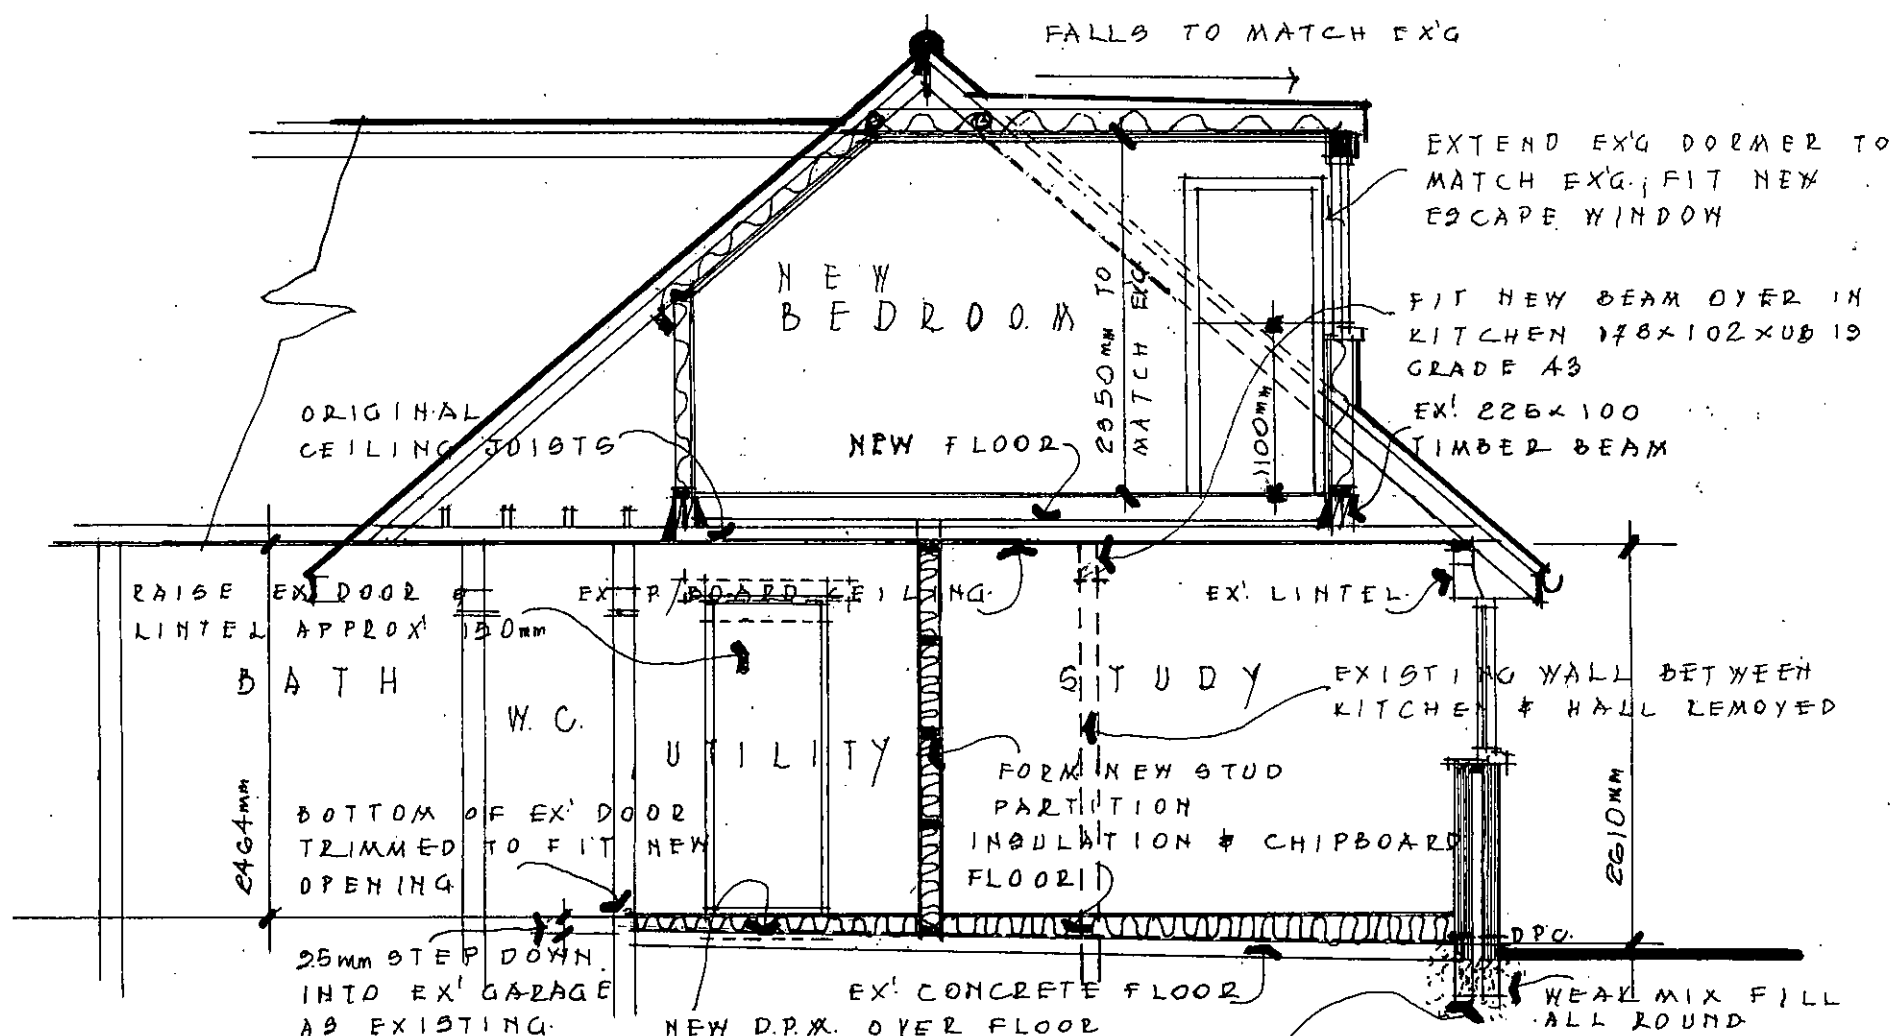


SECTION THROUGH GARAGE.

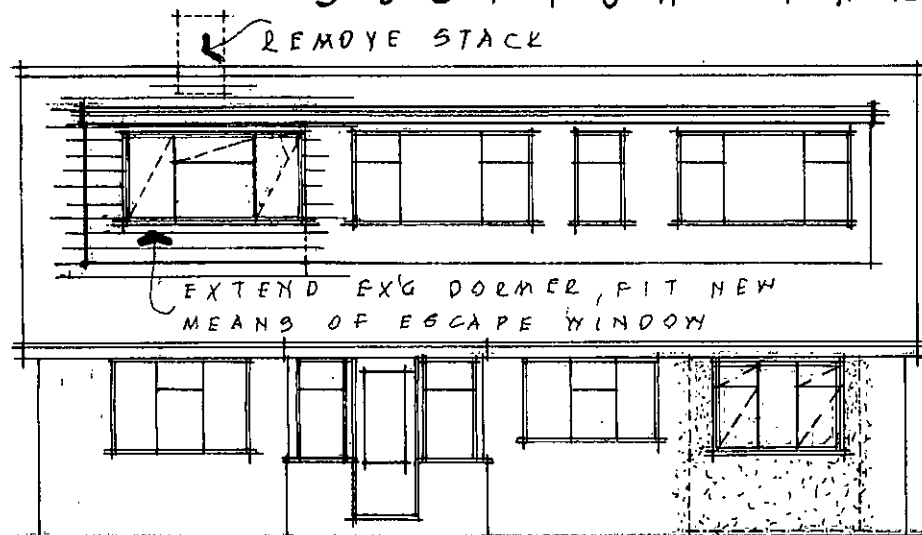

REMOVE EXISTING GARAGE DOOR, FIT NEW WINDOW & WALL BELOW.

FRONT ELEVATION.

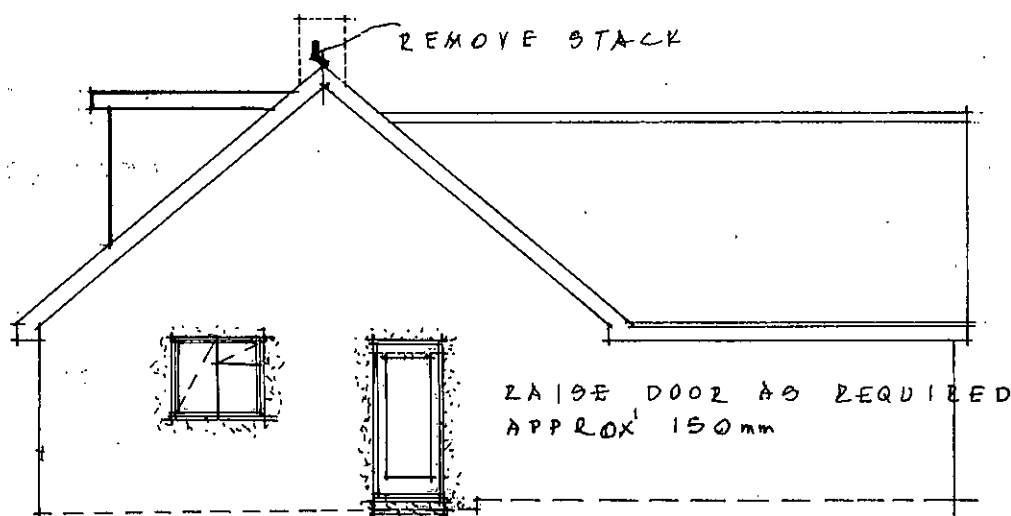

SIDE ELEVATION.

3, CLOVER LANE FERRING,
WEST SUSSEX. BN12.5LZ.

For • Ms. M. May

DRG • 15/08/2.

SCALE • 1/50 & 100m

DATE • MAY 2015.