


25 Ocean Drive, Ferring - Location Plan

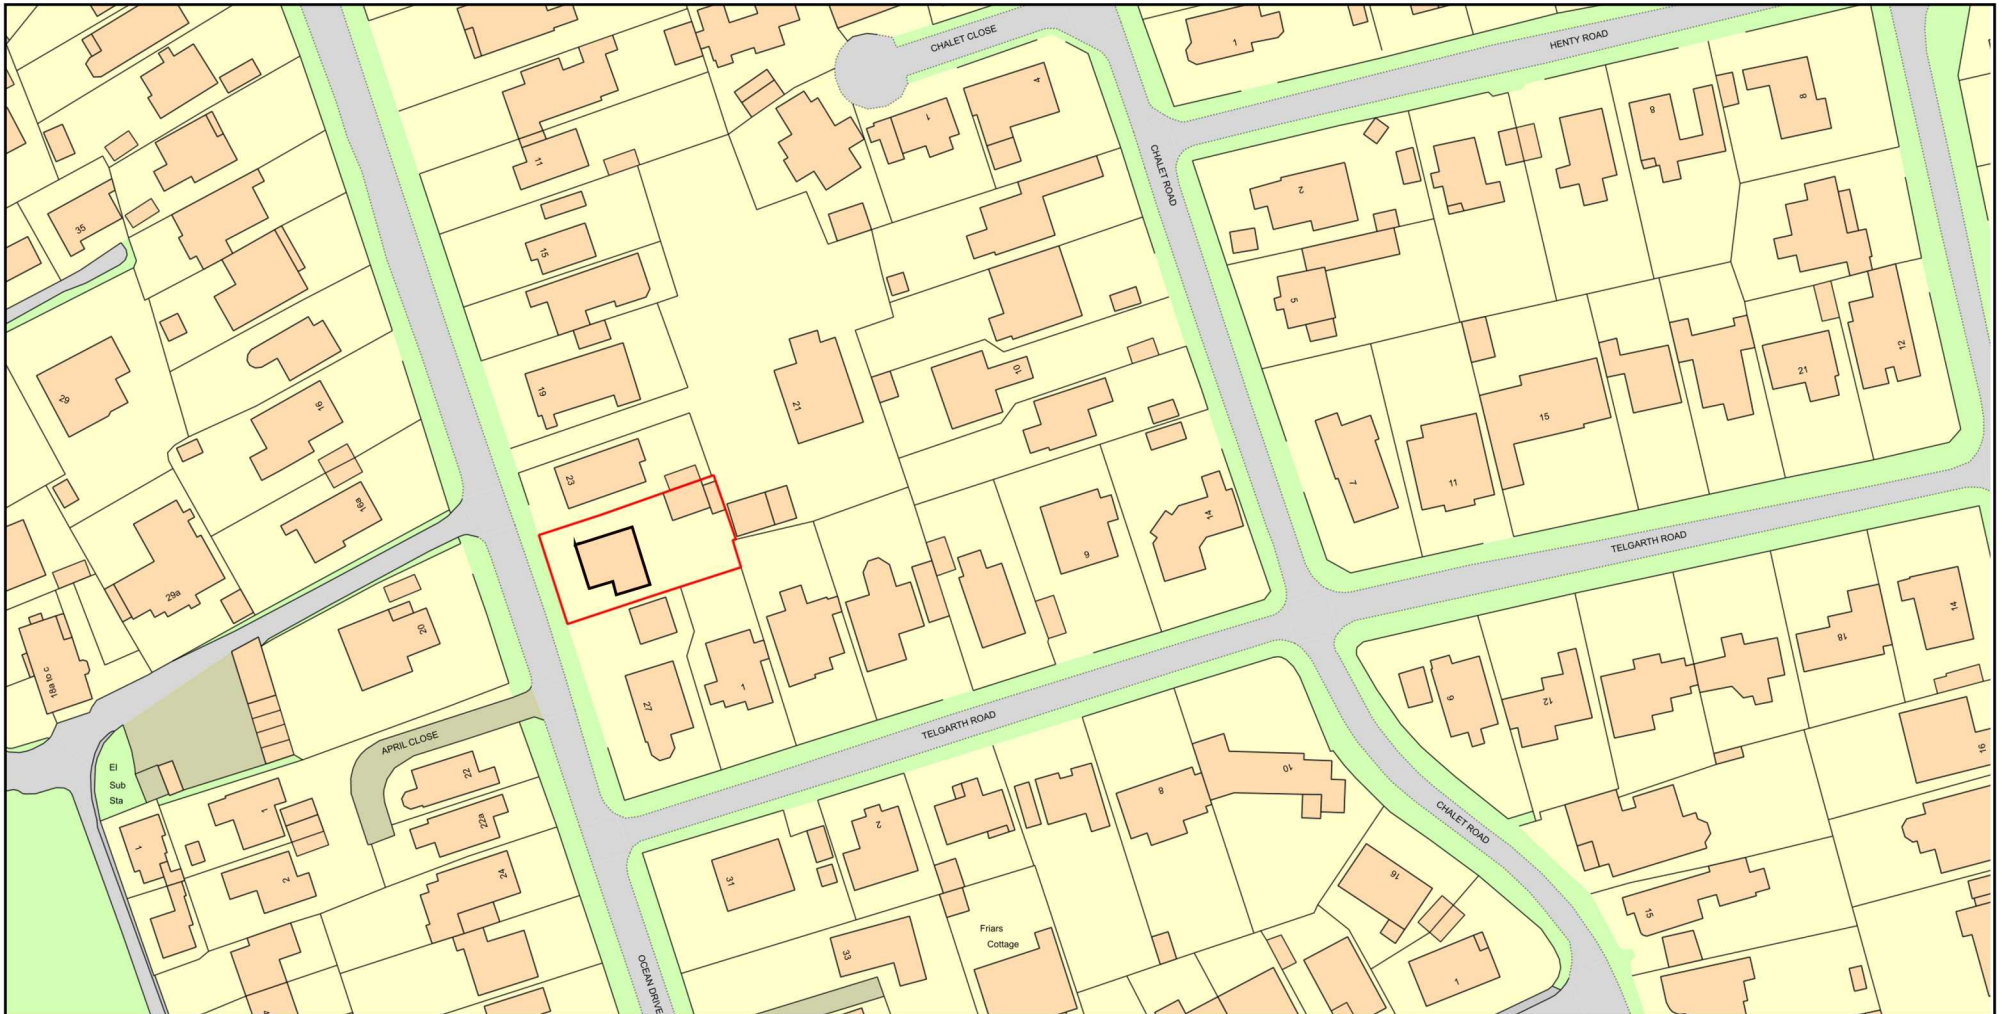

0 50
Metres



Plan Produced for: MR J Stobart

Date Produced: 09 May 2021

Plan Reference Number: TQRQM21129124118935

Scale: 1:1250 @ A4

