


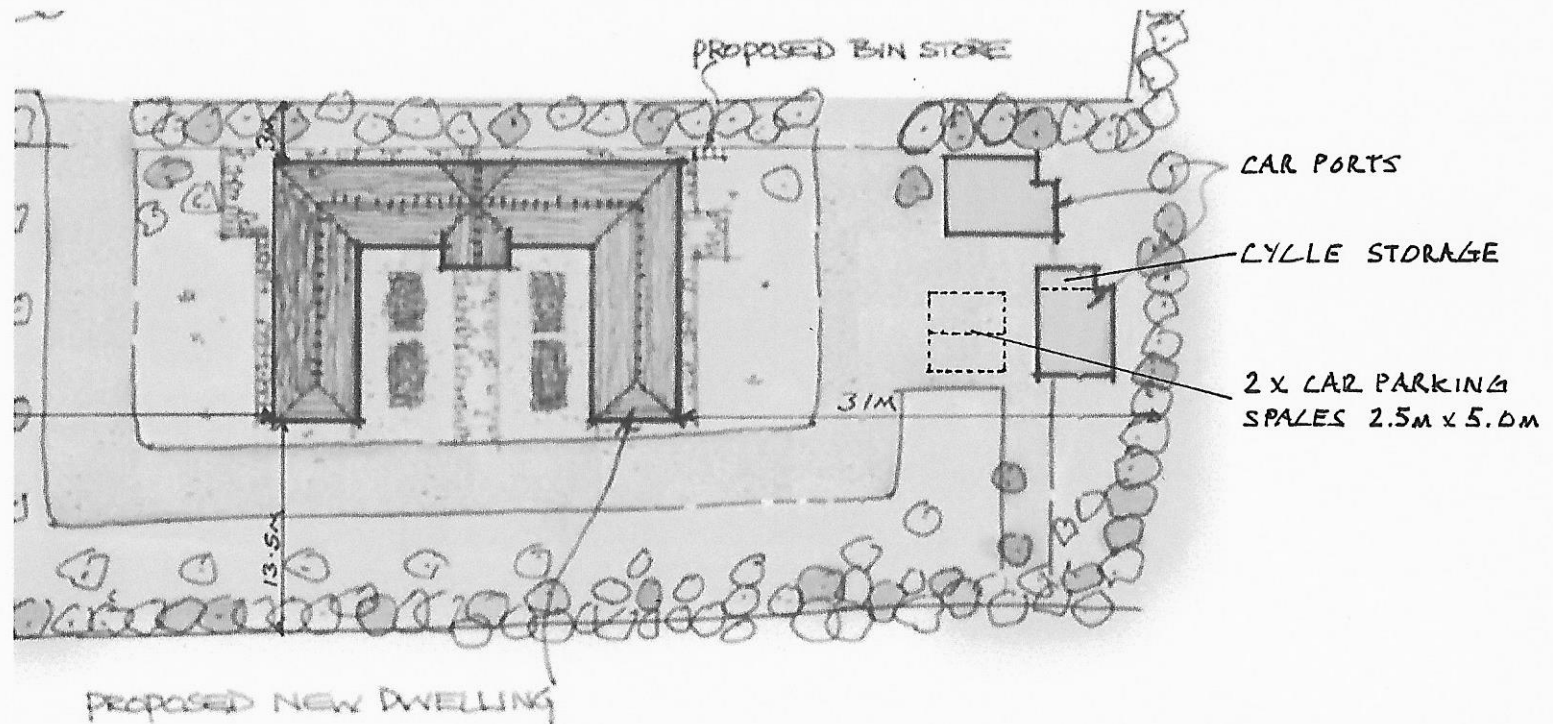

SPEER DADE PLANNING CONSULTANTS

EASTLANDS LITTLEHAMPTON ROAD
 FERRING BN12 6PB
 FG/18/20/PL

PARKING PLAN SD/1

SCALE: 1:500 DATE: 02/03/20