



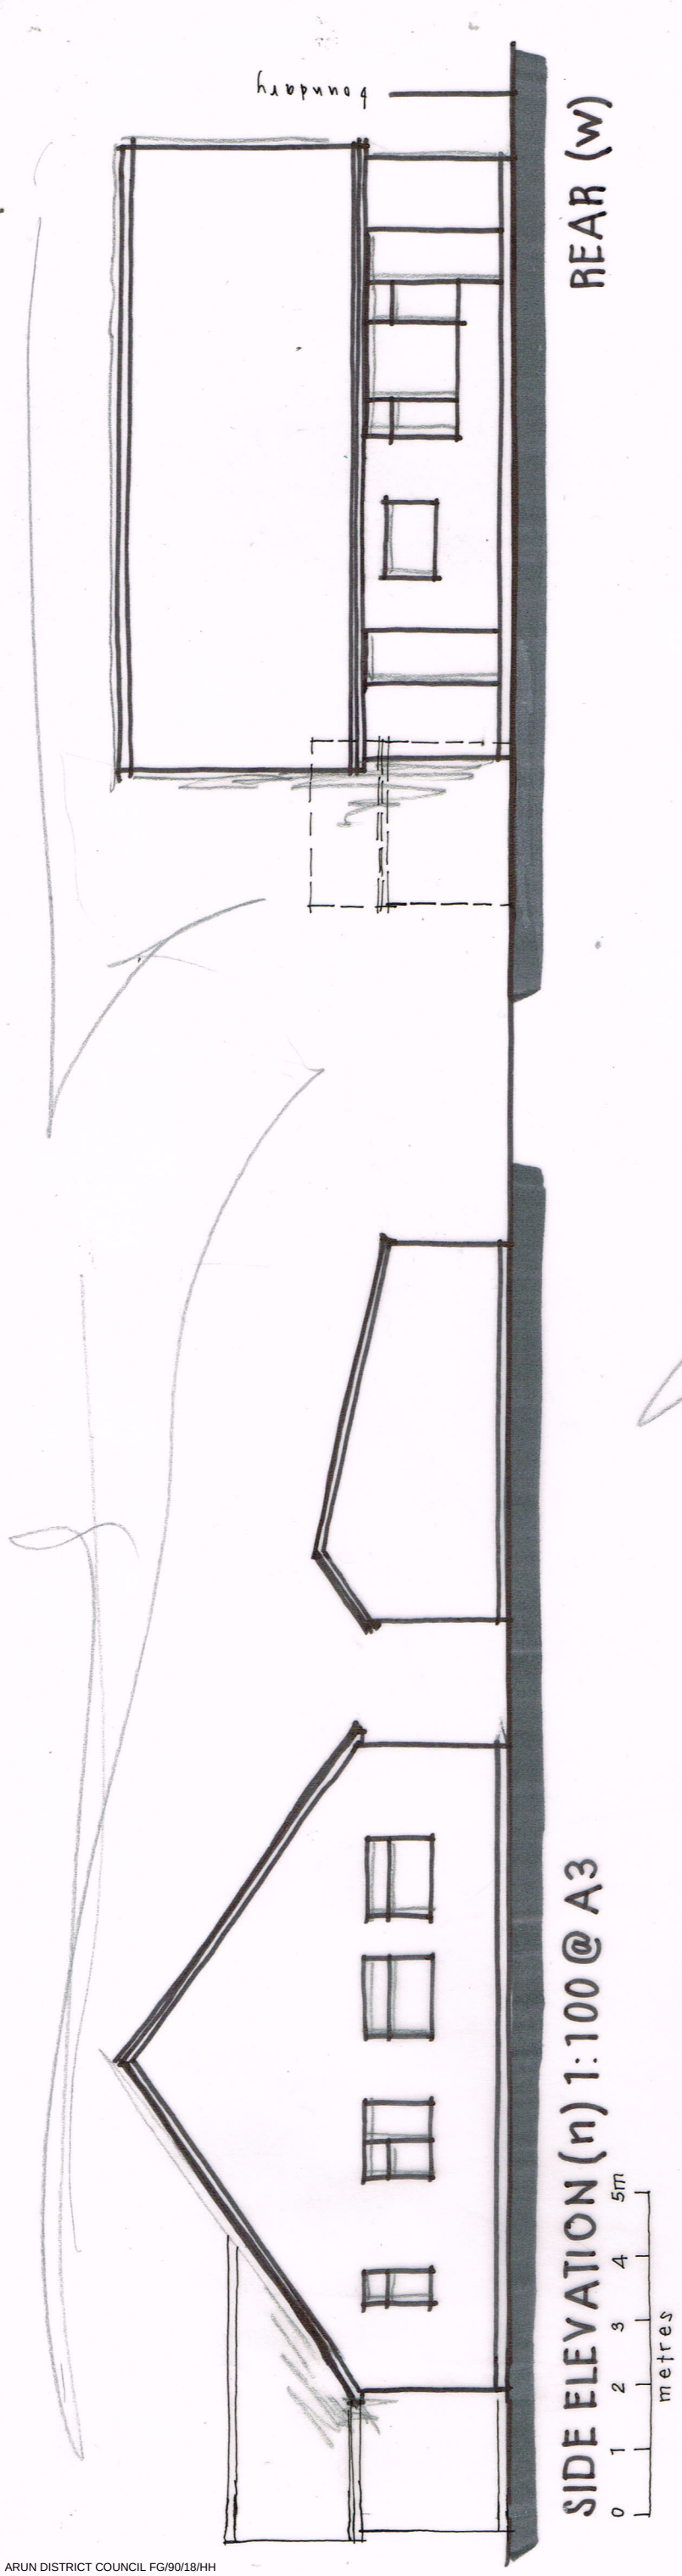

SIDE ELEVATION (n) 1:100 @ A3

0 1 2 3 4 5m
metres

REAR (w)

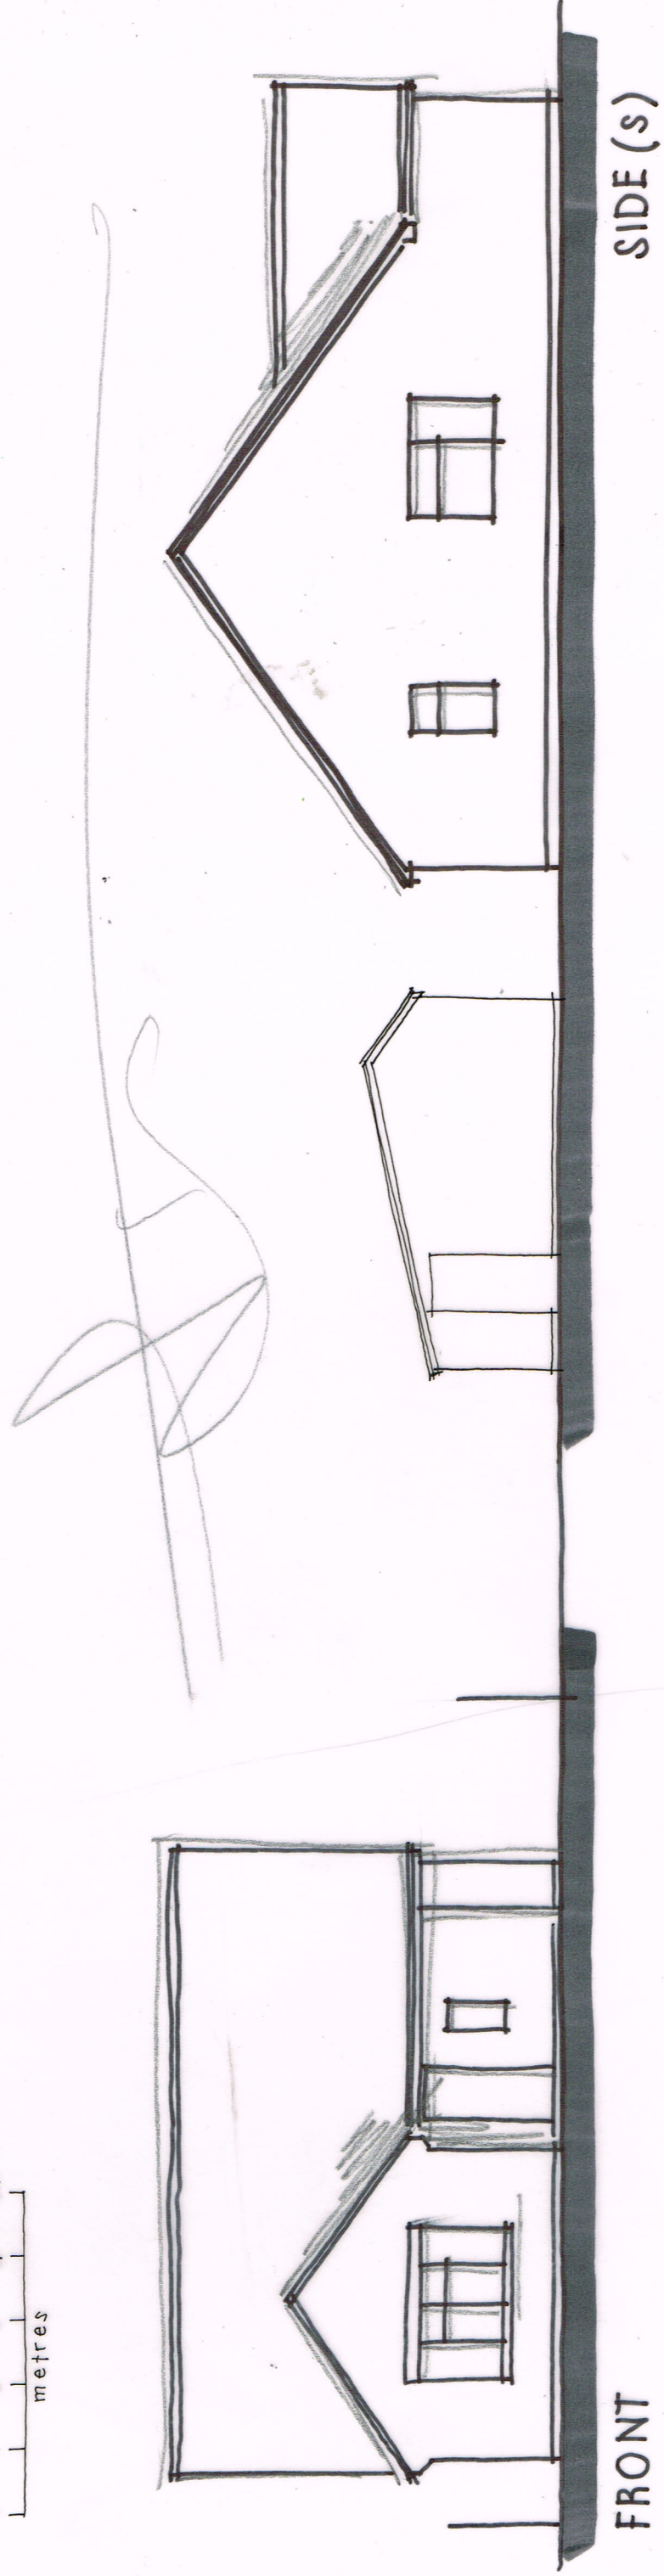

FRONT

SIDE (s)

Revisions A - front elevation added 20/4/18

1 WESTERGATE CLOSE, FERRING
Existing details 02 A

Jan 2018

Wayne Gander MCIAT
Architectural Technologist
98 Durrington Lane
Worthing
West Sussex BN13 2RQ
Tel. 01903 694817