


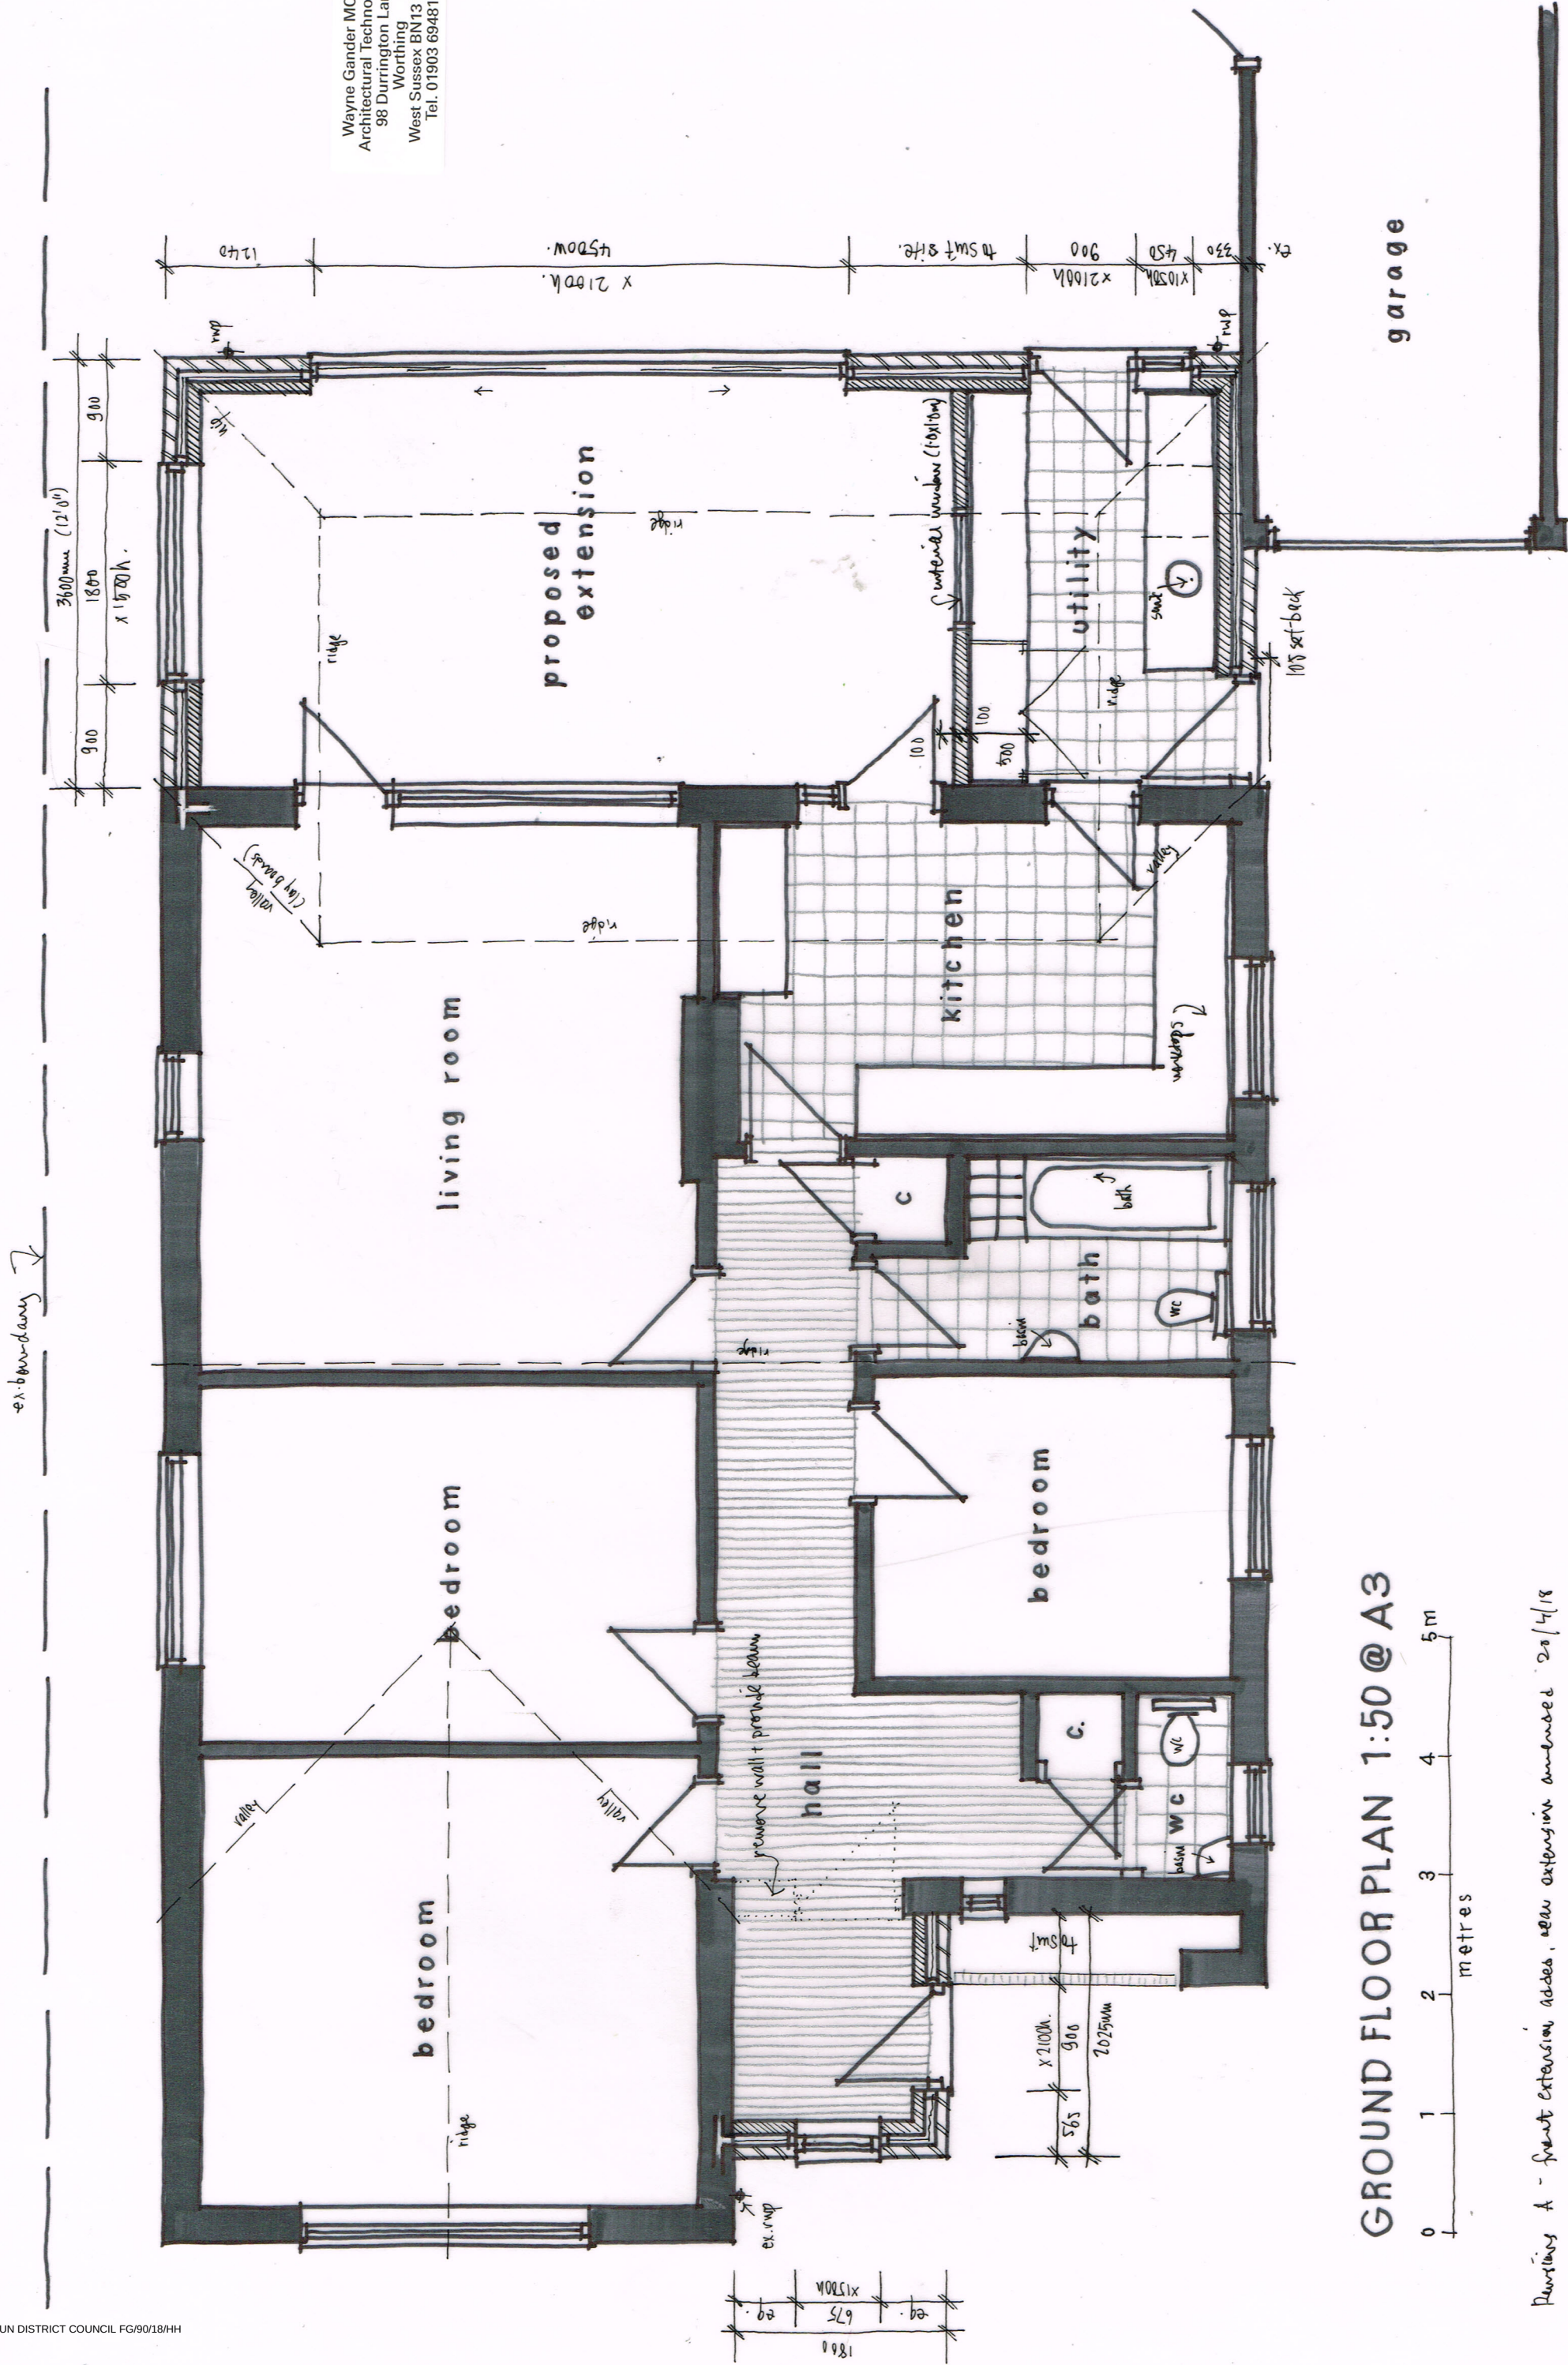

GROUND FLOOR PLAN 1:50 @ A3

Planning A - front extension address, rear extension amended 20/4/18

1 WESTERGATE CLOSE, FERRING

Proposals 03 A

April 2018