





PROPOSED ELEVATIONS 1:100@ A3

0 1 2 3 4 5m
metres

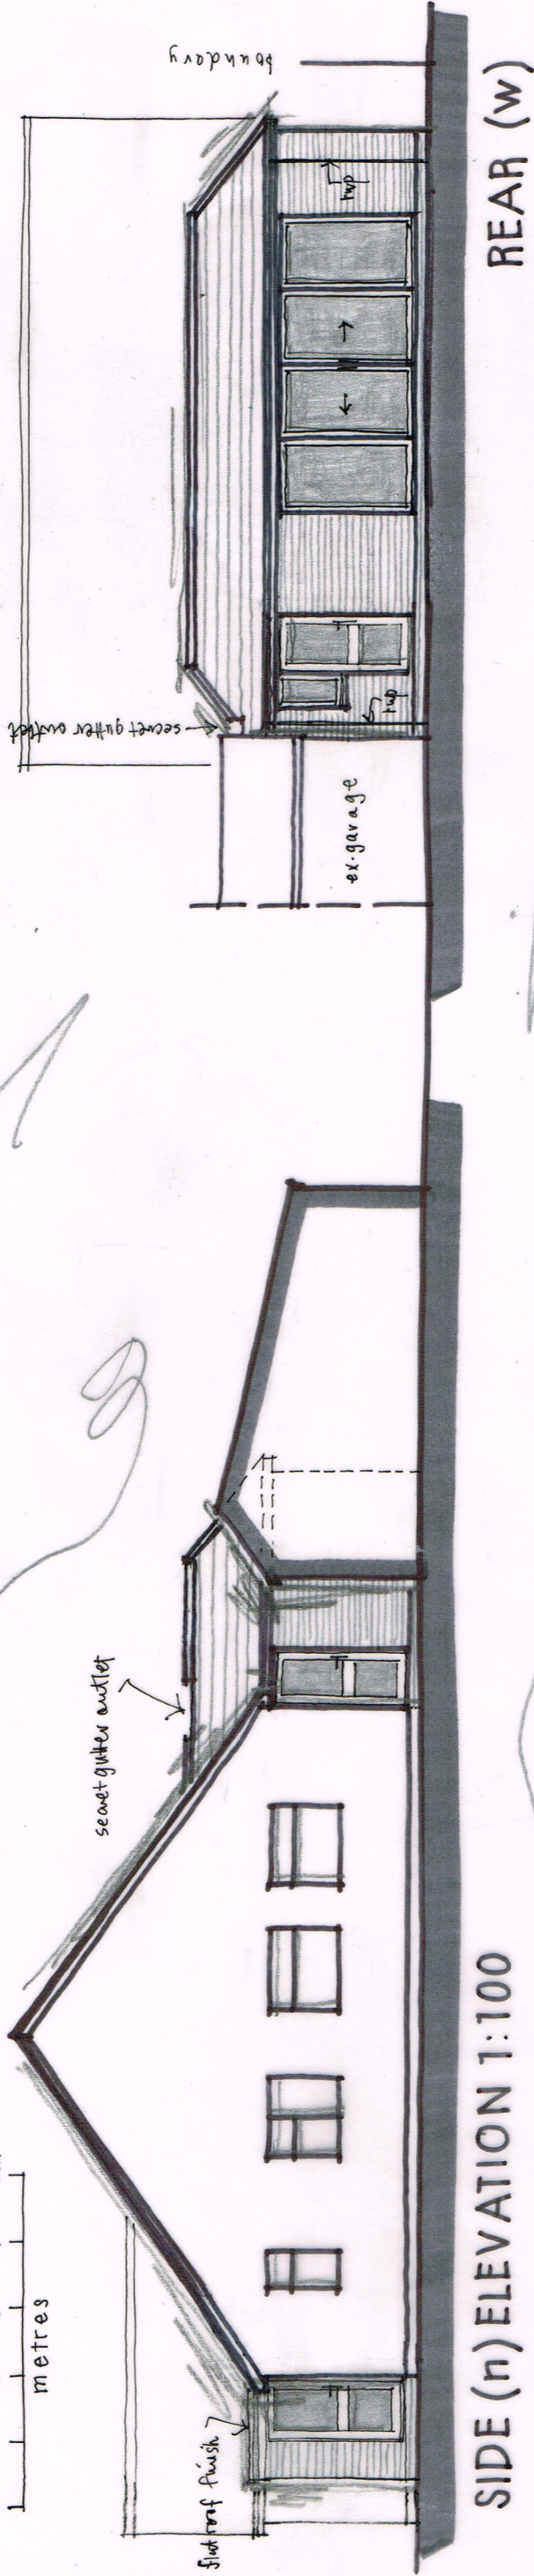

Wayne Gander MCIAT
Architectural Technologist
98 Durrington Lane
Worthing
West Sussex BN13 2RQ
Tel. 01903 694817

SECTION A-A 1:50

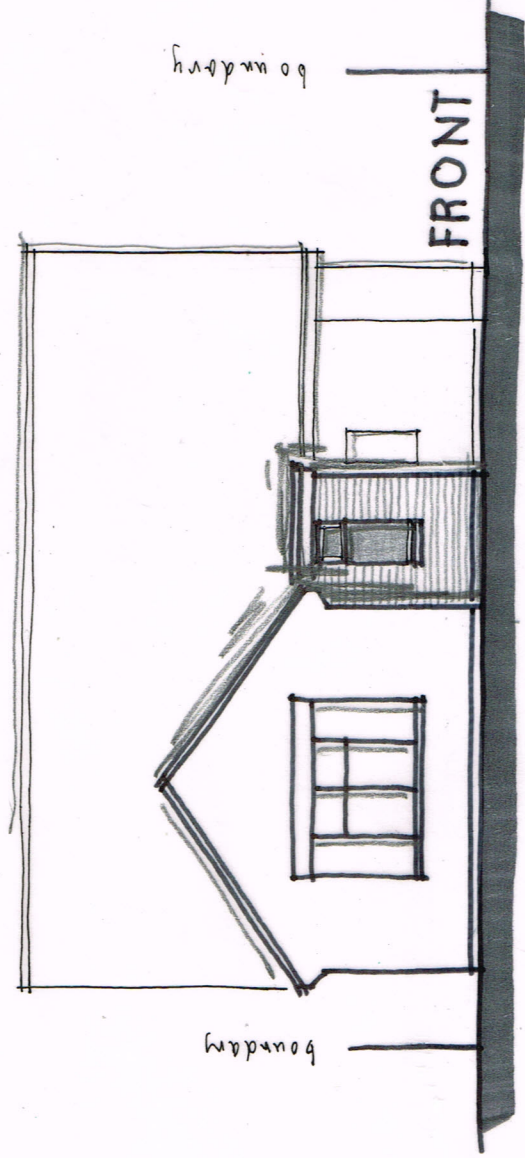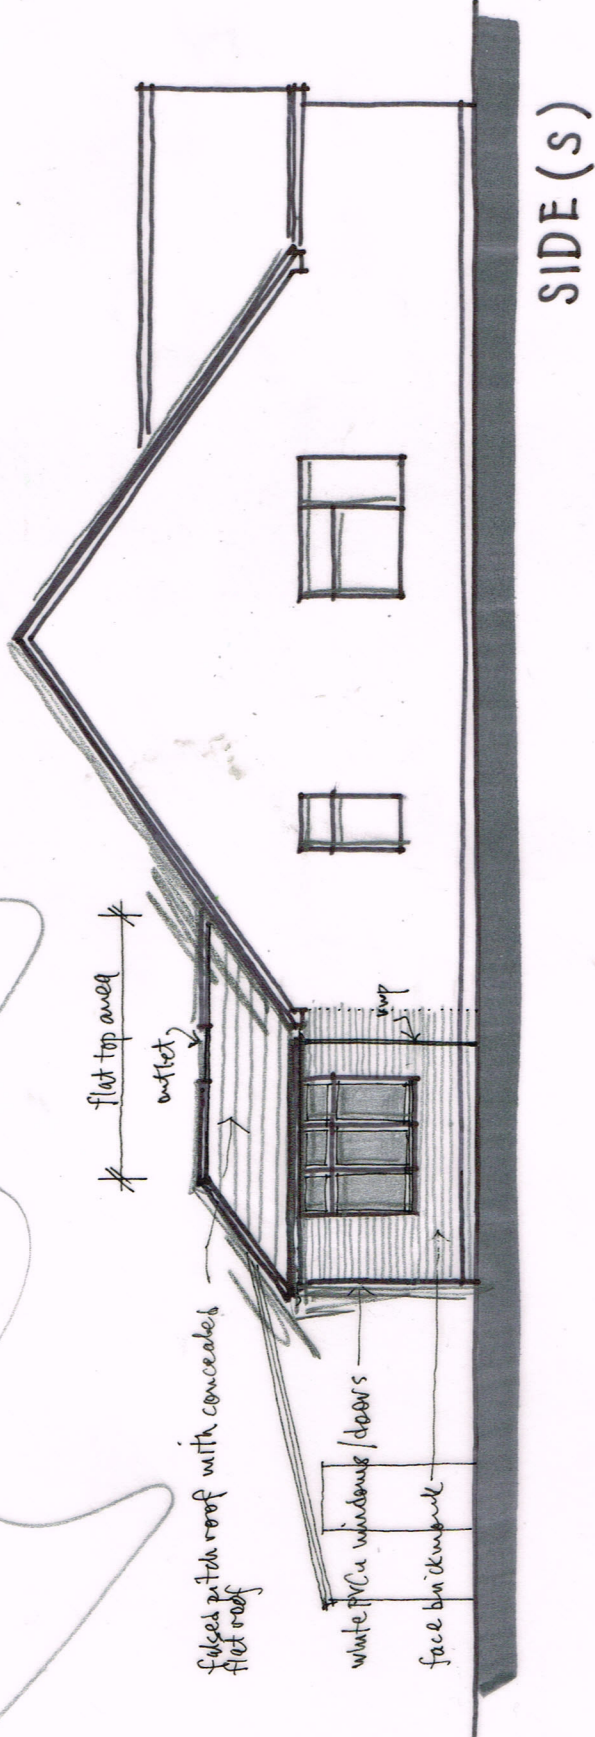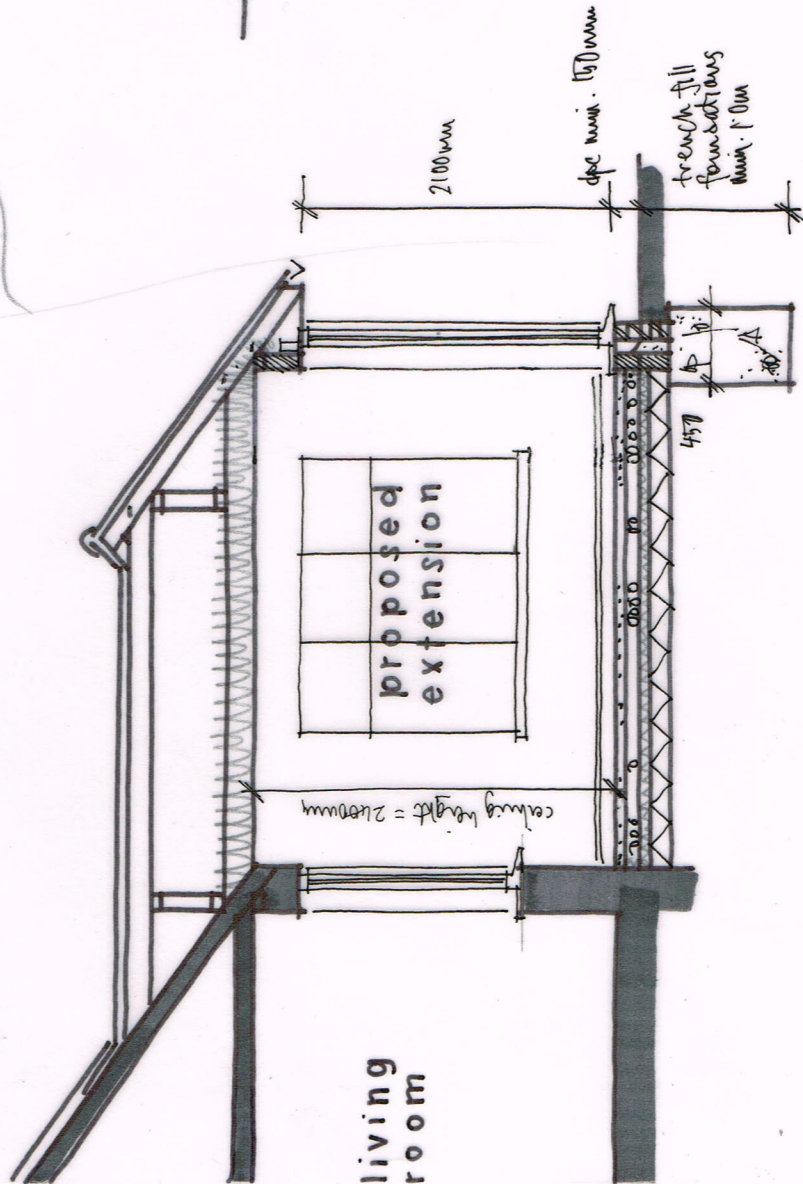

Revised A - front extension added 20/4/18.

1 WESTERGATE CLOSE, FERRING

Proposals 04 A

April 2018